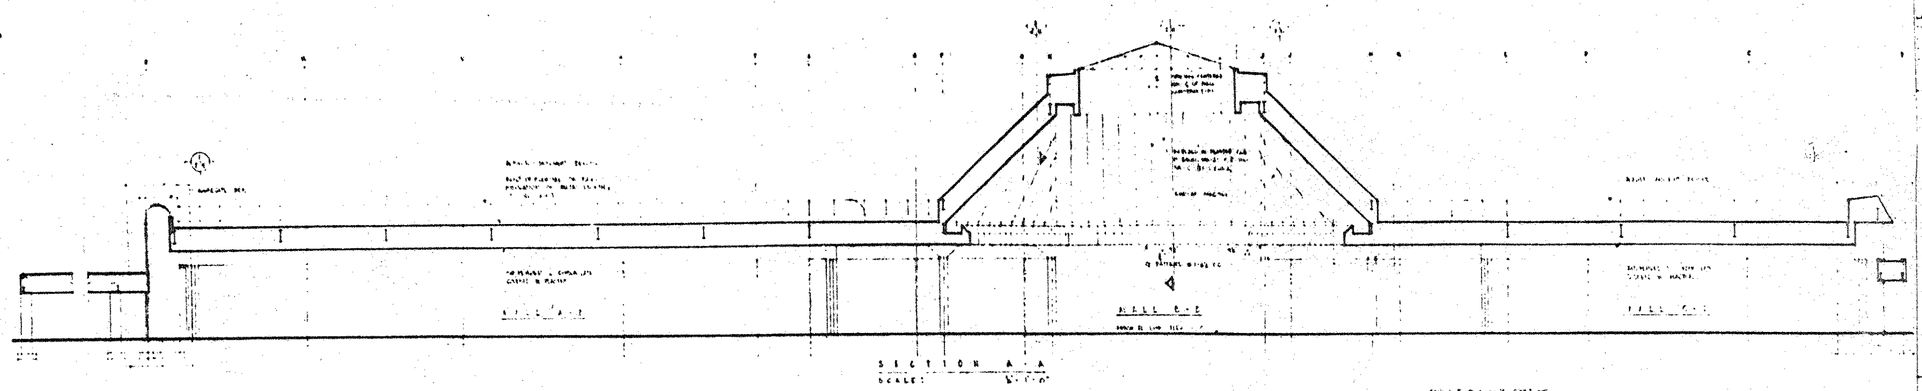

SECTION A-A
SCALE: 1/8" = 1'-0"

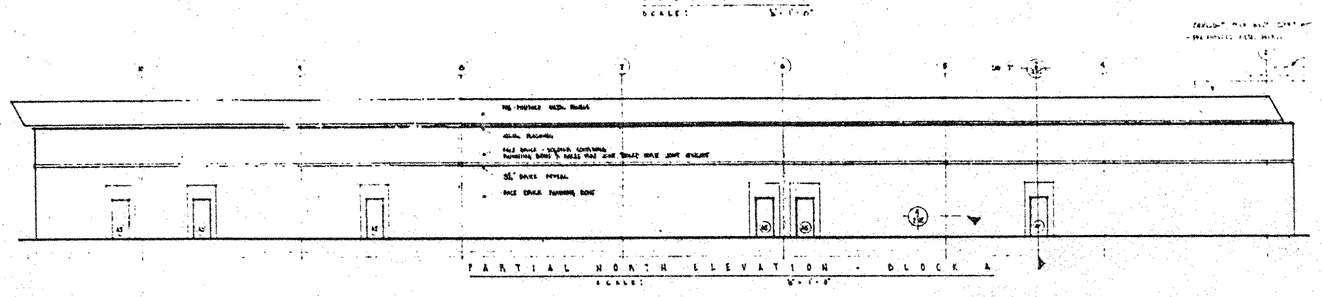

PARTIAL NORTH ELEVATION - BLOCK A
SCALE: 1/8" = 1'-0"

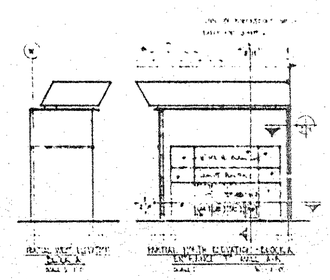

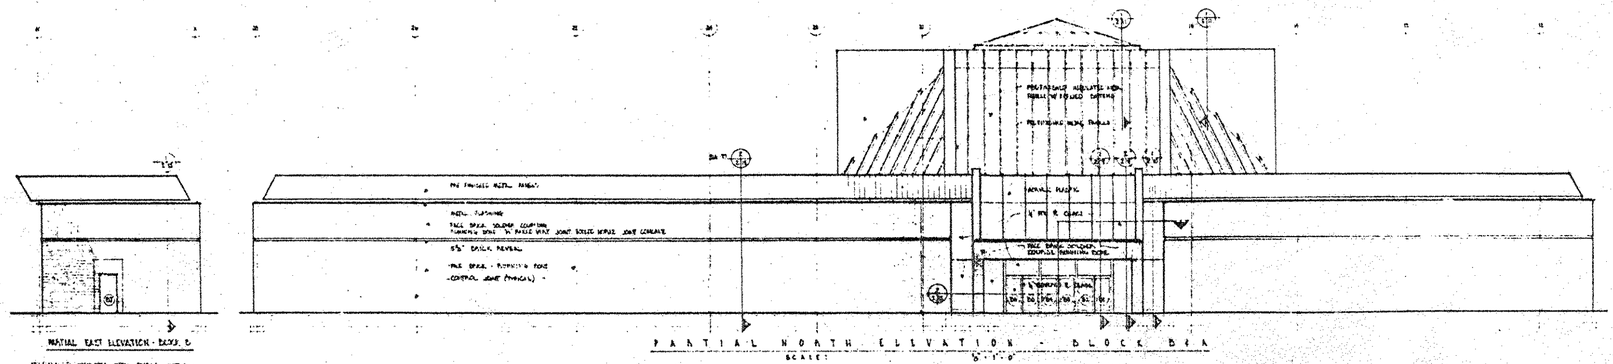

PARTIAL NORTH ELEVATION - BLOCK B-A
SCALE: 1/8" = 1'-0"

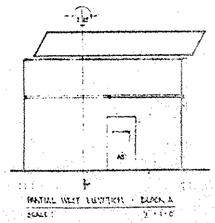

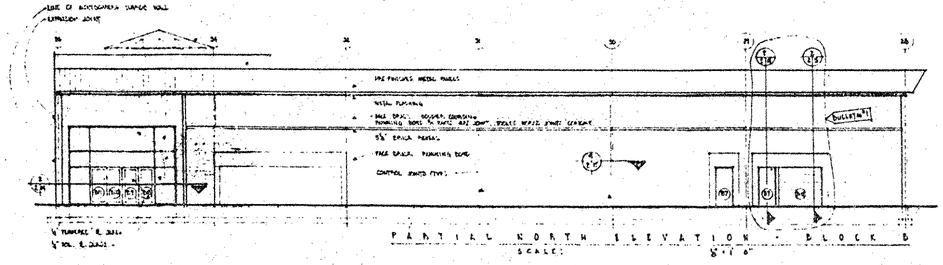

PARTIAL NORTH ELEVATION - BLOCK B
SCALE: 1/8" = 1'-0"

CONCORD MALL
ELKHART, INDIANA

SECTION A-A
SPECIAL ELEVATION SHEET

STEENWYK - THRALL ARCHITECTS
Milwaukee
Grand Rapids

FILE NO.
7329-1

SHEET NO.
2