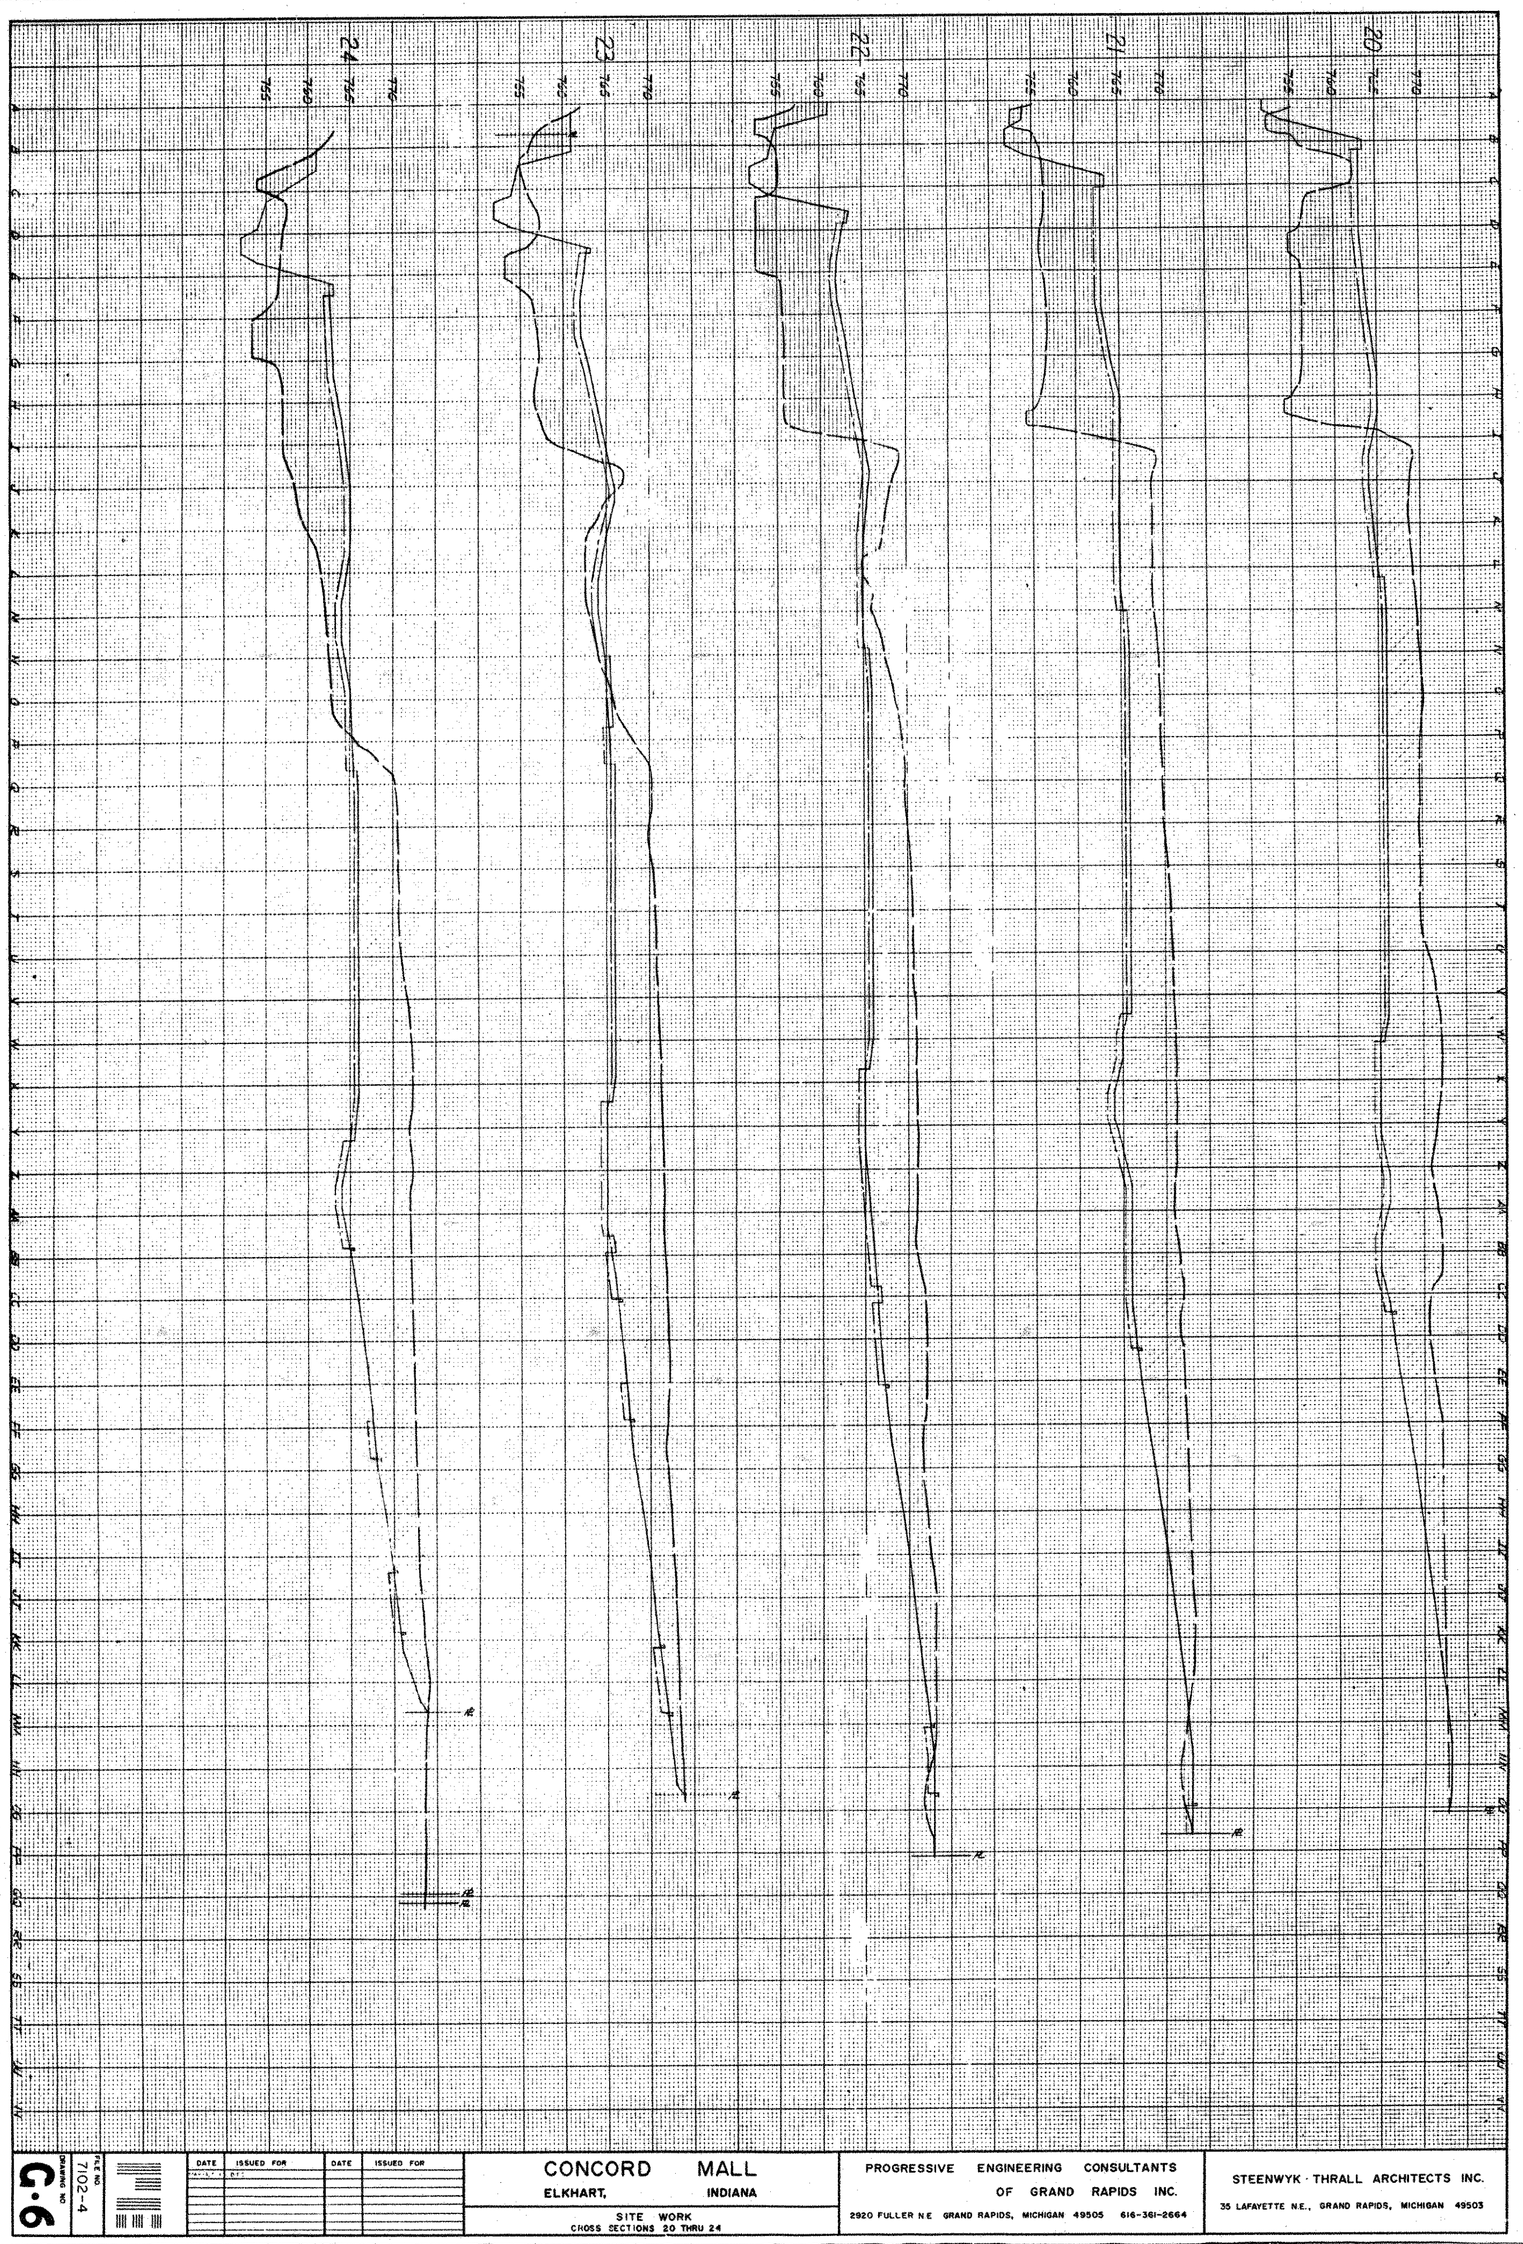

DATE	ISSUED FOR	DATE	ISSUED FOR

G-6

DRAWING NO 7102-4

CONCORD MALL
ELKHART, INDIANA

SITE WORK
CROSS SECTIONS 20 THRU 24

PROGRESSIVE ENGINEERING CONSULTANTS OF GRAND RAPIDS INC.
2920 FULLER N.E. GRAND RAPIDS, MICHIGAN 49505 616-361-2664

STEENWYK · THRALL ARCHITECTS INC.
35 LAFAYETTE N.E., GRAND RAPIDS, MICHIGAN 49503