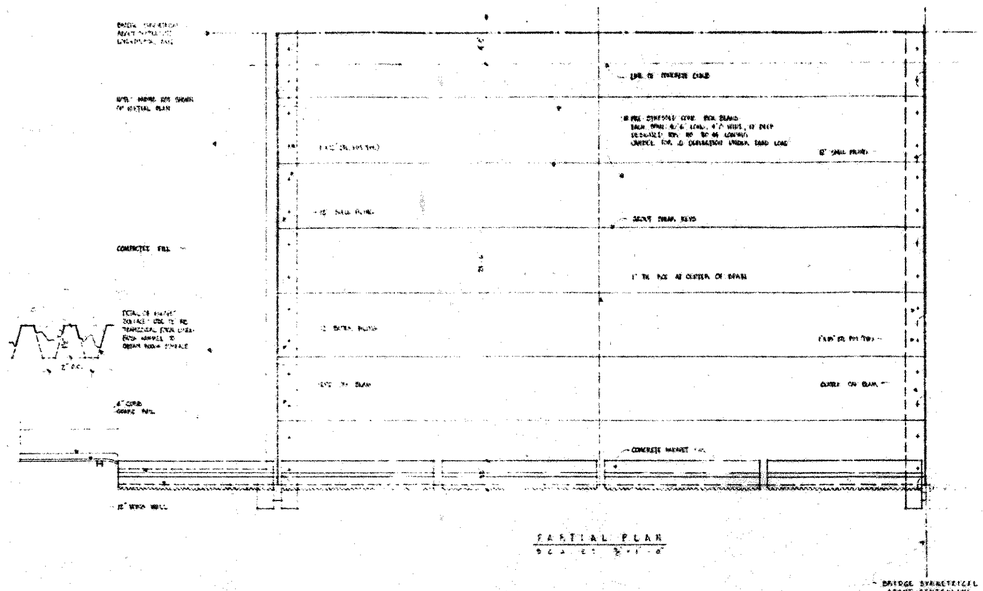

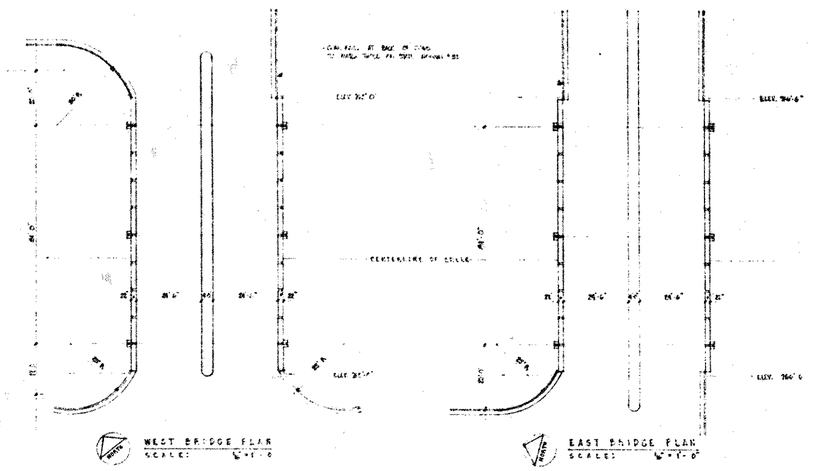

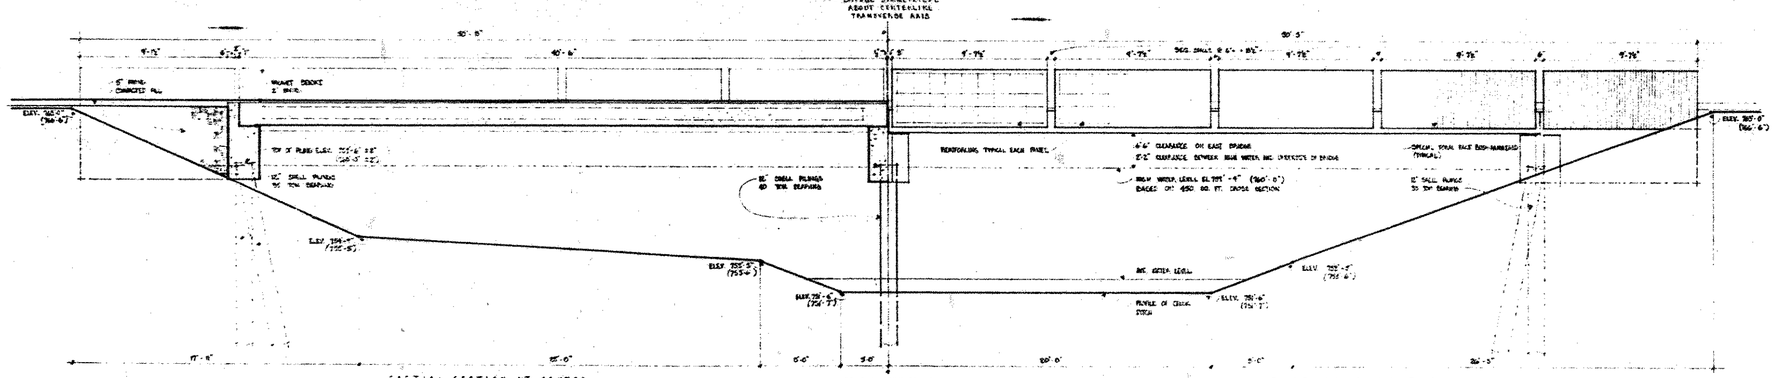

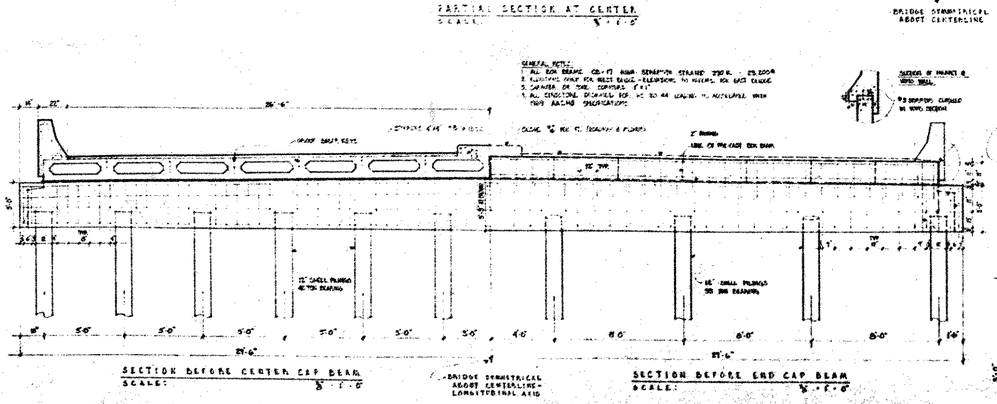

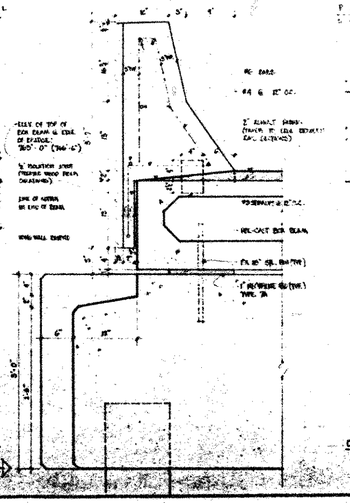

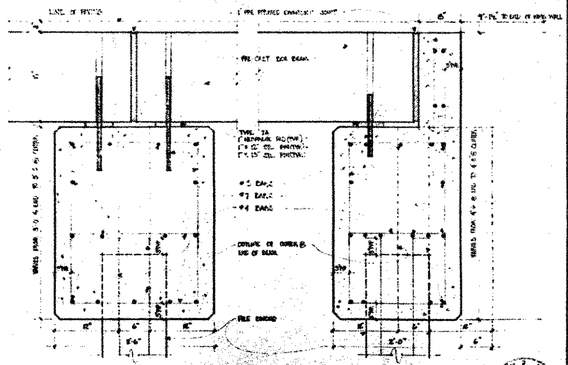

ISSUED FOR BID
SEPT 1981

ENTRANCE ESPLANADE

CONCORD MALL
ELKHART

STEENWYK · THRALL ARCHITECTS
Grand Rapids, Michigan

FILE NO. 7009-1

SHEET NO. B