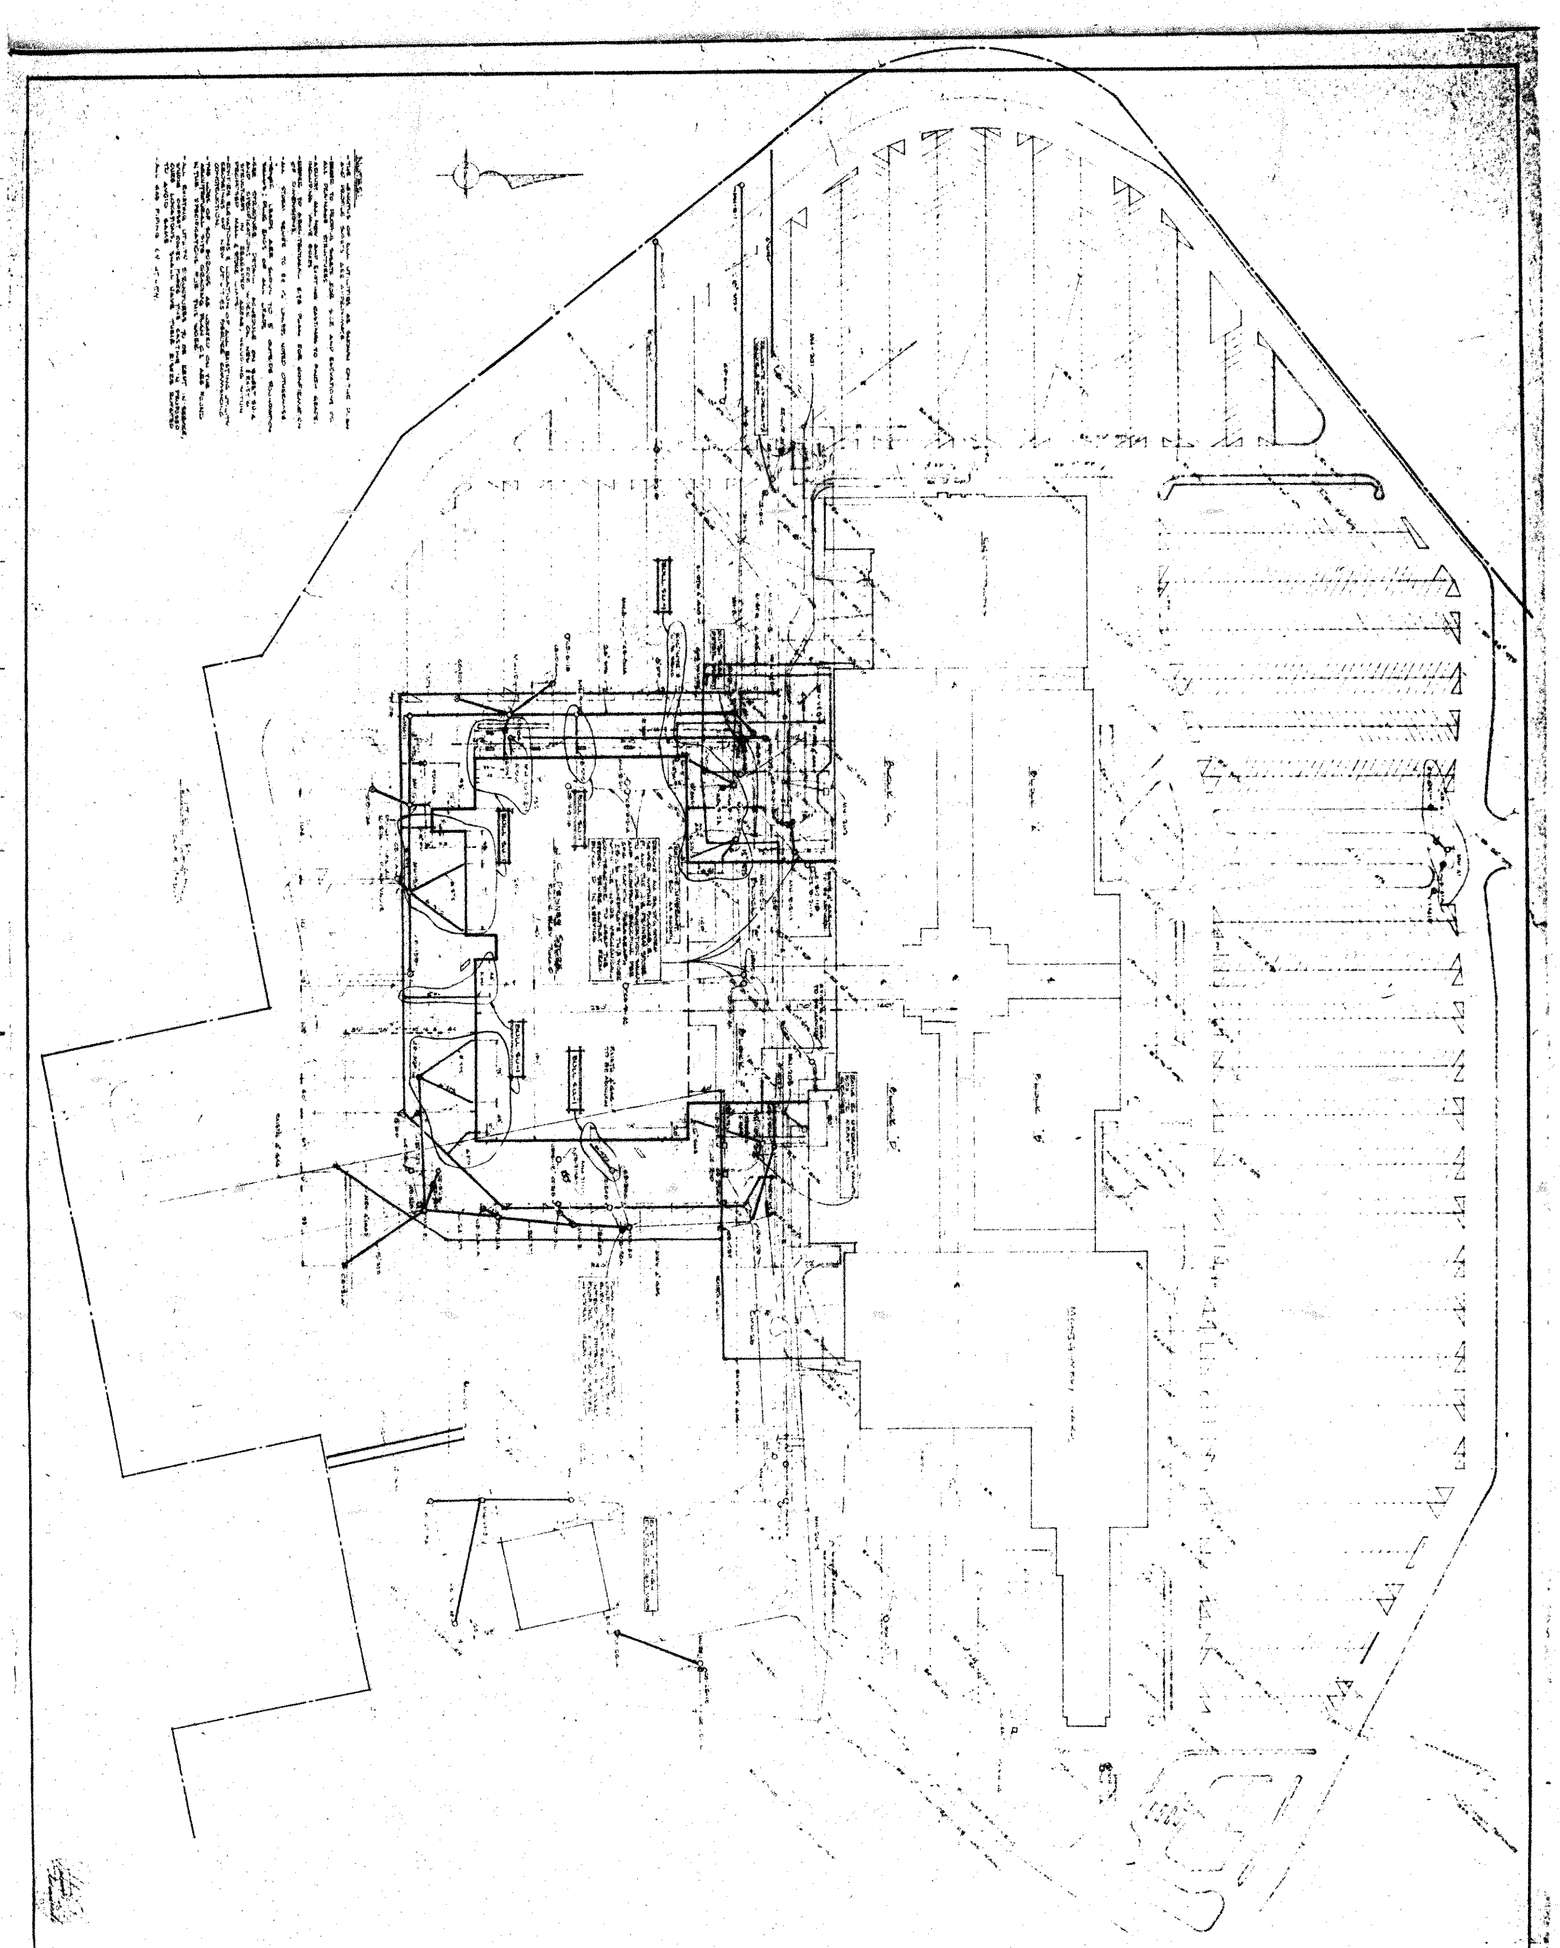

S1.1	FILE NO. 7410-31	DATE	ISSUED FOR	DATE	ISSUED FOR	CONCORD MALL ADDITION ELKHART, INDIANA UTILITIES - SITE PLAN	PROGRESSIVE ENGINEERING CONSULTANTS OF GRAND RAPIDS INC. 2920 FULLER NE GRAND RAPIDS, MICHIGAN 49505 616-361-2664	STEENWYK · THRALL ARCHITECTS INC. 35 LAFAYETTE NE GRAND RAPIDS, MICHIGAN 49503