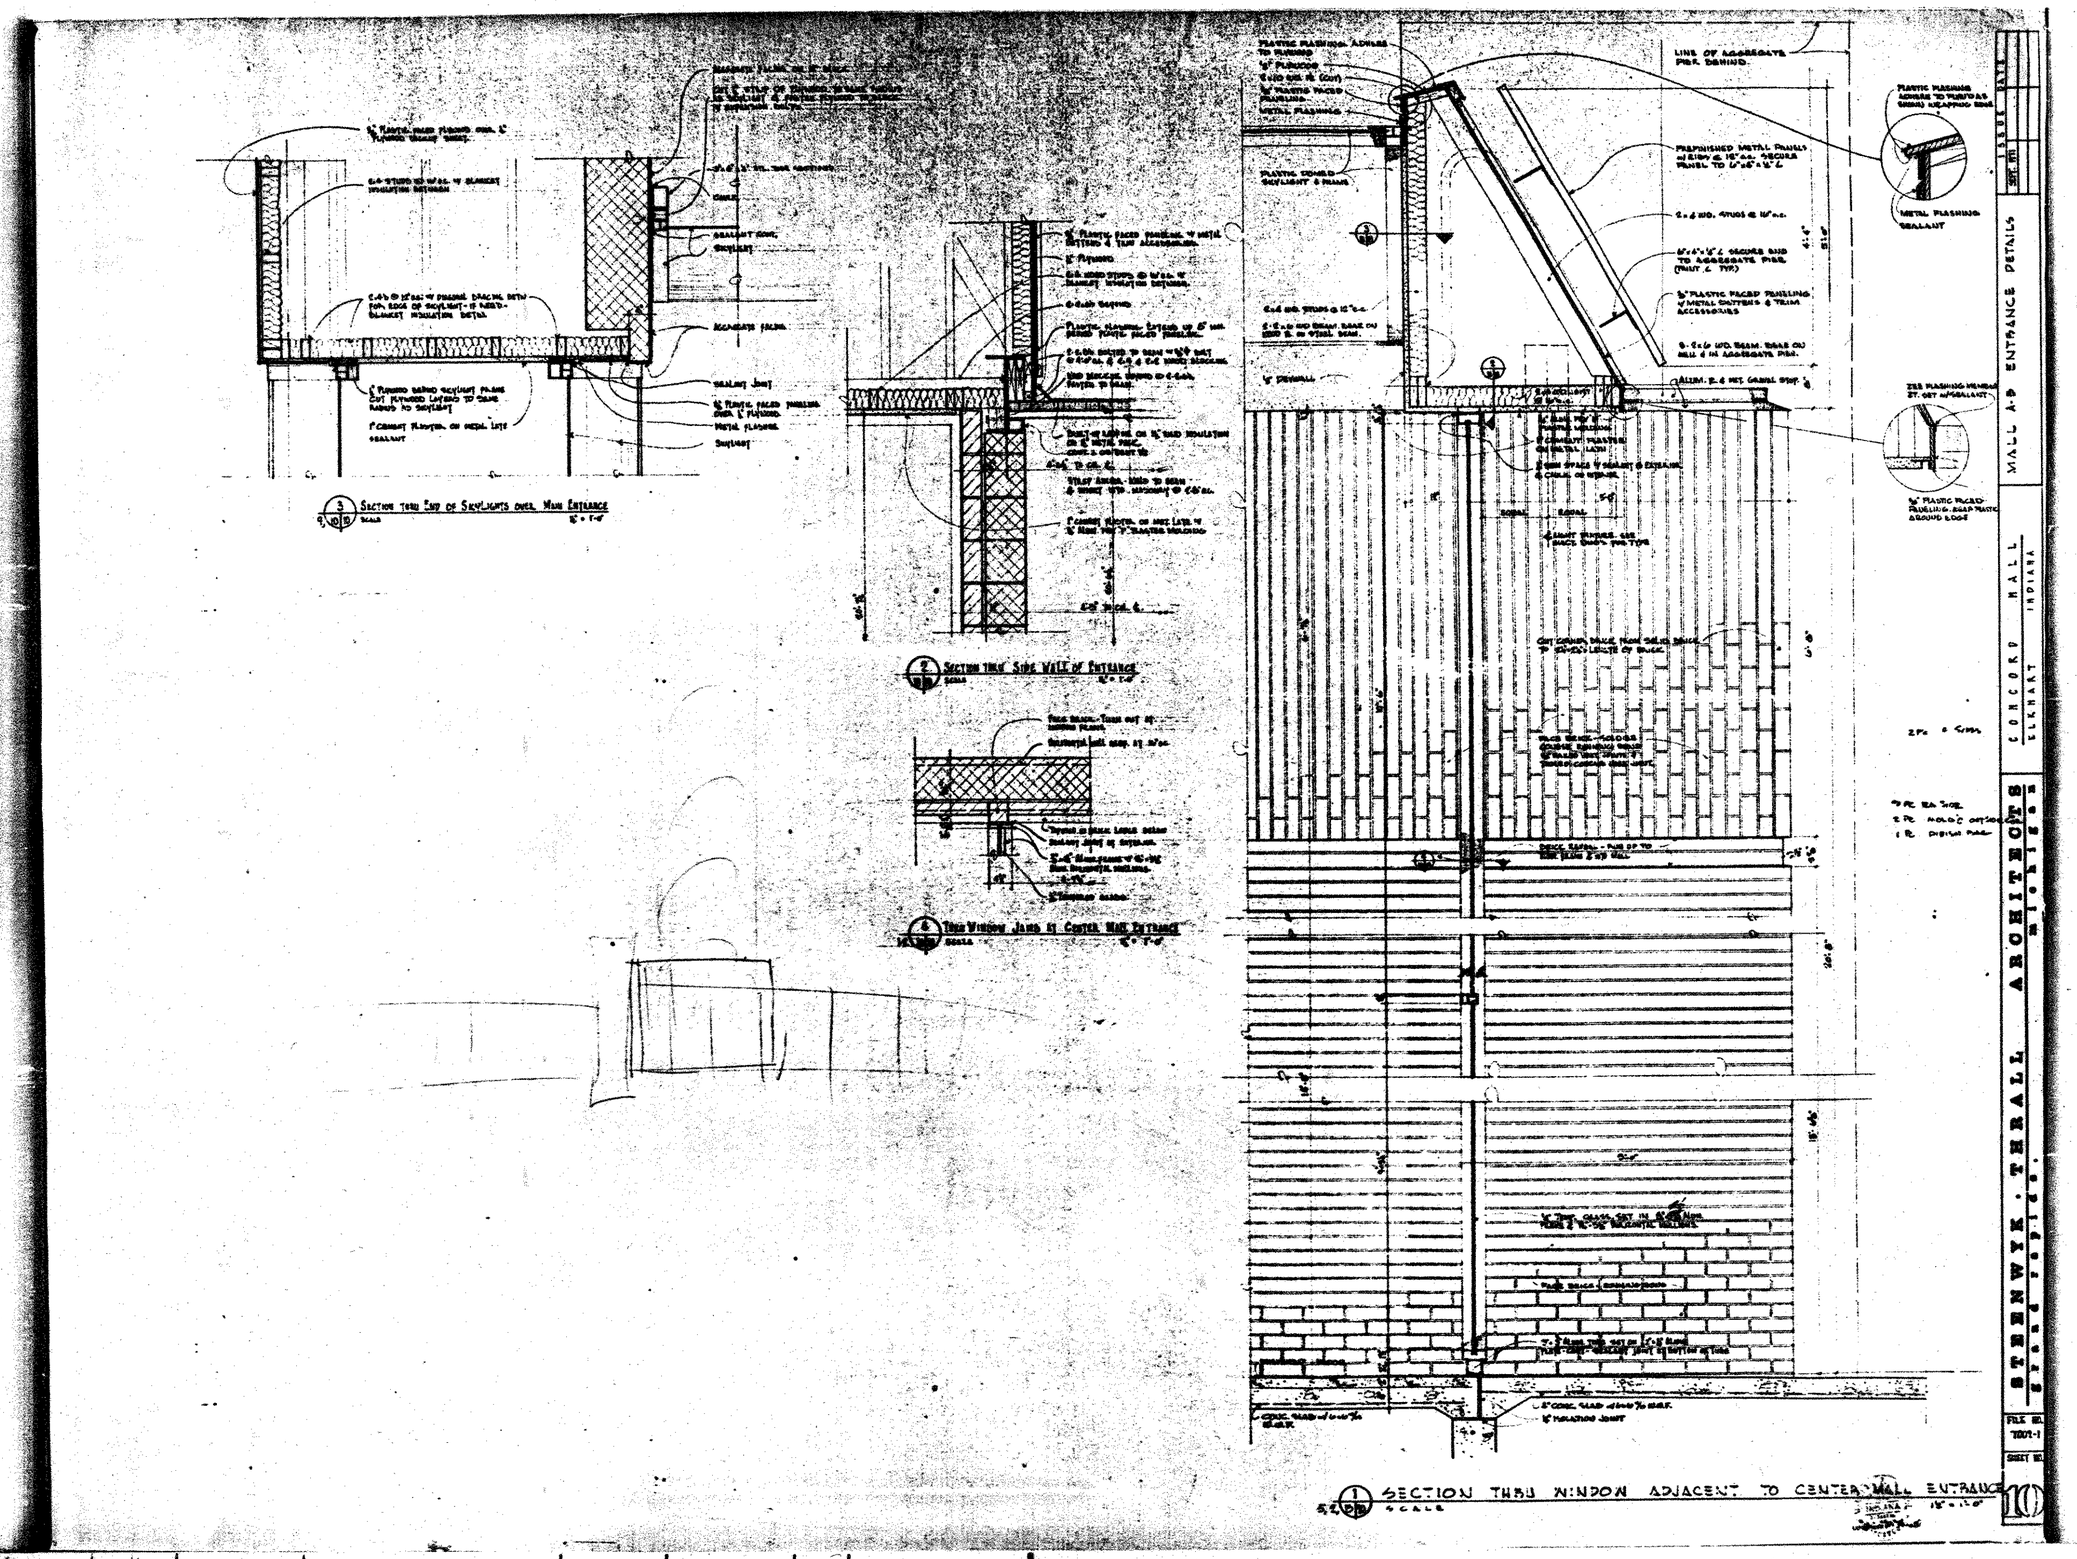

3 SECTION THRU END OF SKYLIGHTS OVER MAIN ENTRANCE
2 SECTION THRU SIDE WALL OF ENTRANCE
4 THRU WINDOW JAMB AT CENTER MALL ENTRANCE
1 SECTION THRU WINDOW ADJACENT TO CENTER MALL ENTRANCE
LINE OF AGGREGATE PIER BEHIND
METAL FLASHING
SEALANT
MALL A-B ENTRANCE DETAILS
CONCORD MALL
ELKHART INDIANA
STEENWYK · THRALL ARCHITECTS
Grand rapids, Michigan
FILE NO. 7001-1
SHEET NO. 10