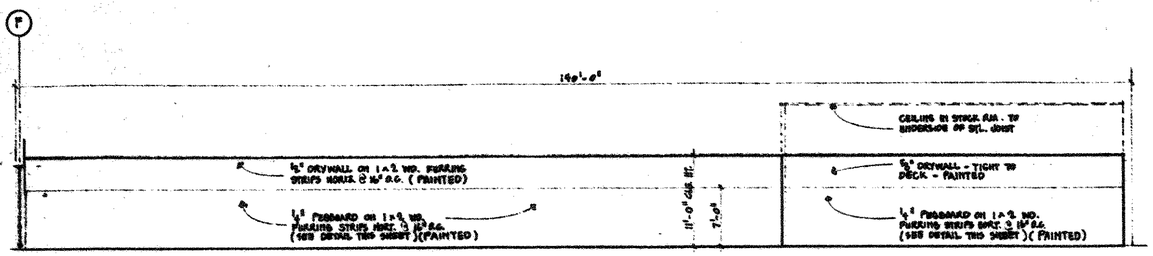

A/11 INTERIOR ELEVATION
SCALE: ⅜" = 1'-0"

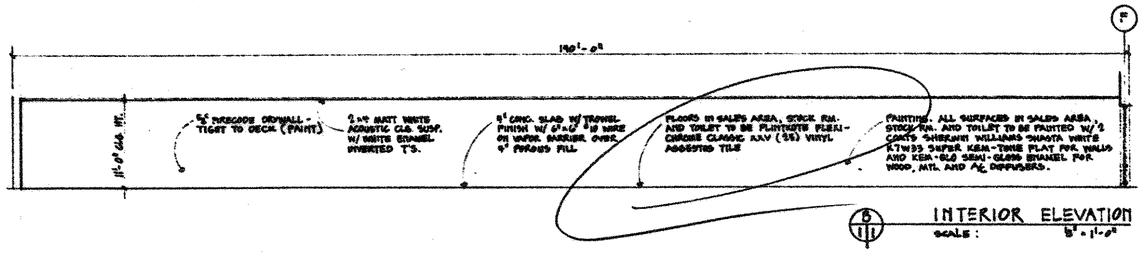

B/11 INTERIOR ELEVATION
SCALE: ⅜" = 1'-0"

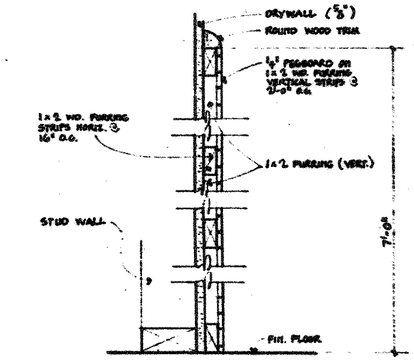

PEGBOARD DETAIL
SCALE: 3" = 1'-0"

1/11

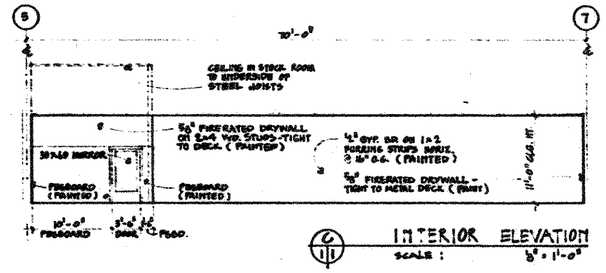

B/11 INTERIOR ELEVATION
SCALE: ⅜" = 1'-0"

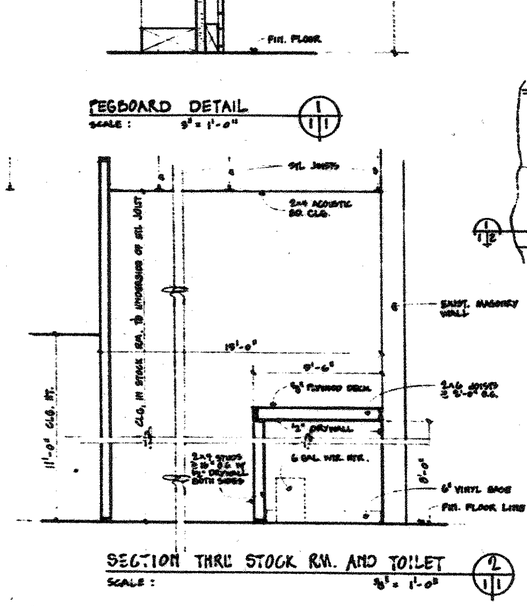

SECTION THRU STOCK RM. AND TOILET
SCALE: ⅜" = 1'-0"

2/11

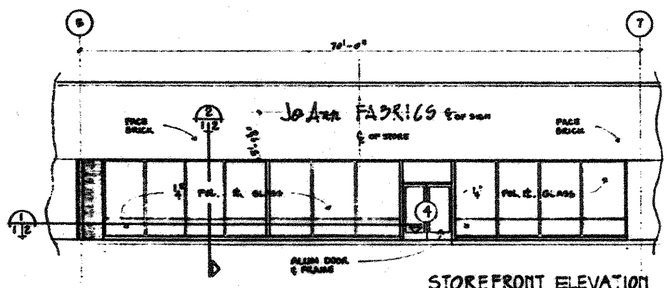

STOREFRONT ELEVATION
SCALE: ⅜" = 1'-0"

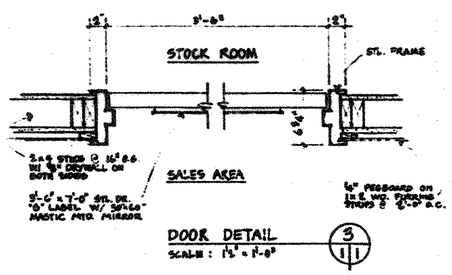

DOOR DETAIL
SCALE: 1½" = 1'-0"

3/11

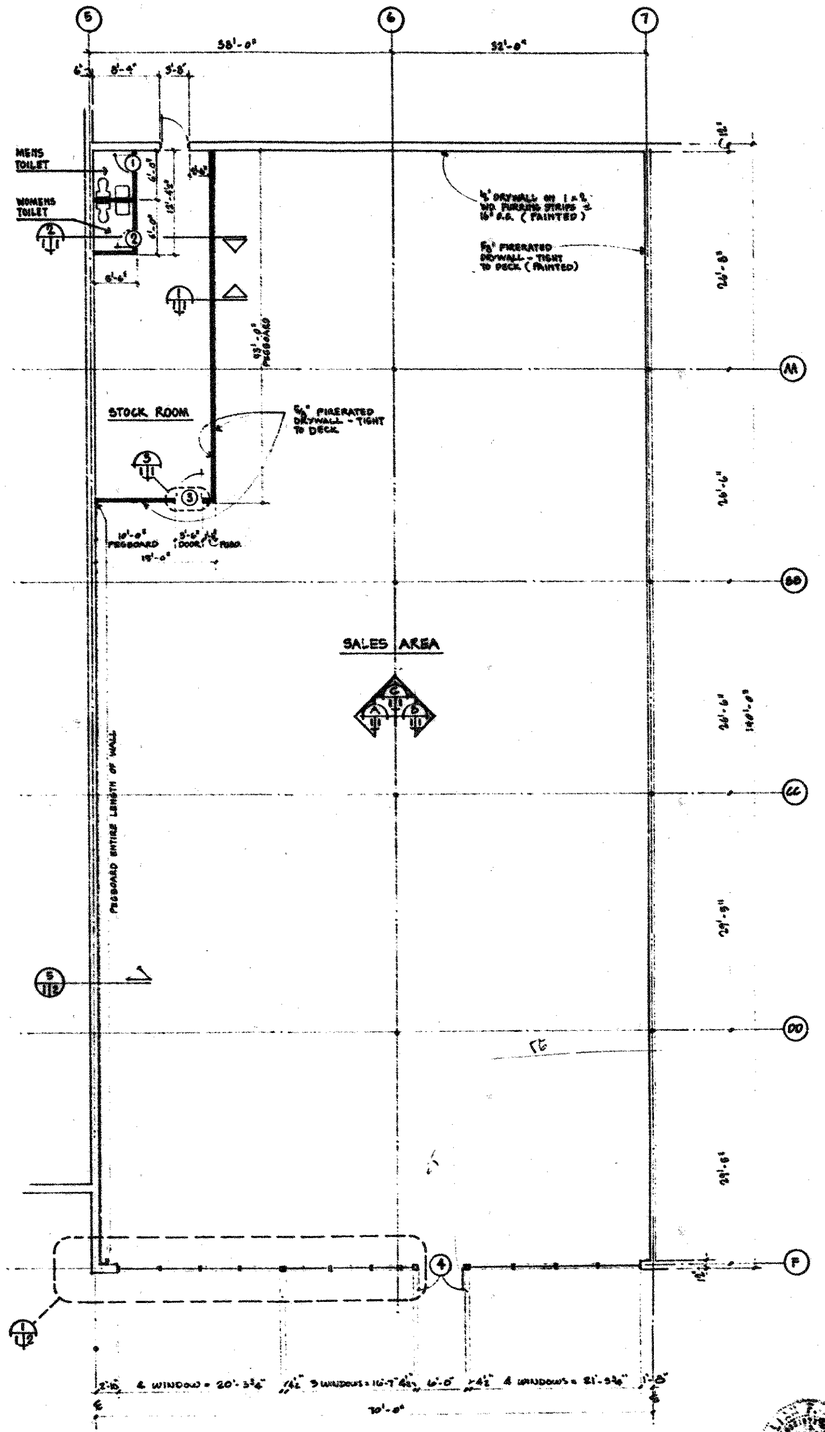

FLOOR PLAN
SCALE: ⅛" = 1'-0"

1/12

ISSUED FOR:
BID
CONST.
REVISIONS
NOV. 24, 1976
DEC. 3, 1976

FLOOR PLAN
ELEVATIONS
DETAILS

JO ANN FABRIC SHOP
CONCORD MALL
ELKHART, INDIANA

STEENWYK · THRALL ARCHITECTS
35 Lafayette N.E., Grand Rapids, Michigan 49503

FILE NO. 7405-2
SHEET NO. 1