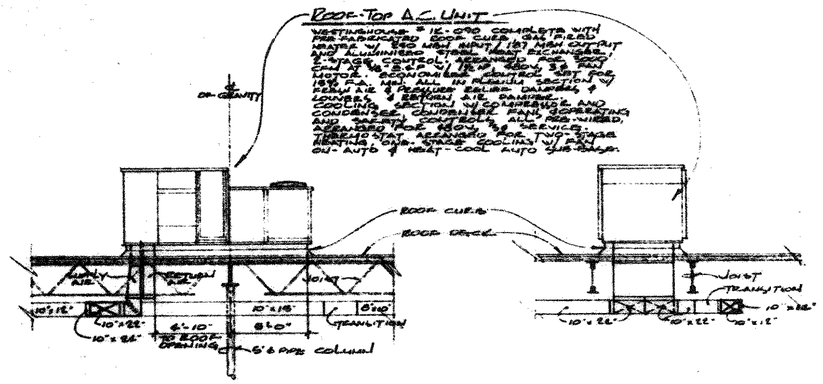

1 SECTION
SCALE: 1/4" = 1'-0"

2 SECTION
SCALE: 1/4" = 1'-0"

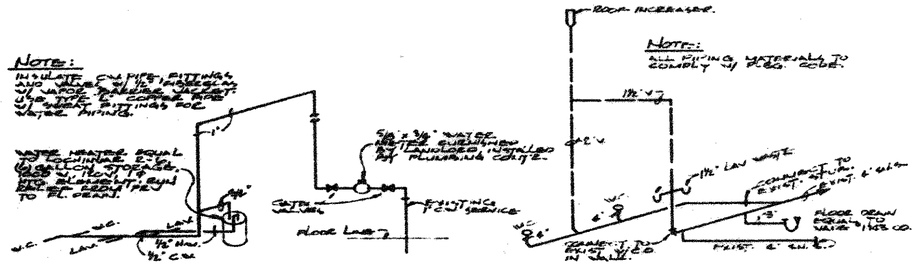

SCHEMATIC of WATER PIPING
NO SCALE

SCHEMATIC of SOIL-WASTE & VENT PIPING
NO SCALE

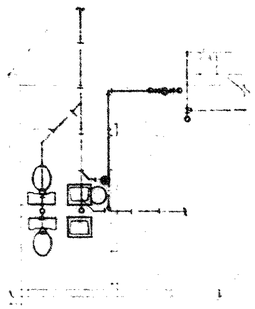

PLUMBING FLOOR PLAN
SCALE: 1/4" = 1'-0"

PLUMBING FIXTURE LIST

LAVATORIES: AMERICAN STANDARD 0356.022 SOTHAN 20"x18" w/ 2103.016 CENTERSET w/ SUPPLIES & STOPS & HOT-UP DRAIN & C.P. P-TRAP.

WATER CLOSETS: AMERICAN STANDARD 2109.056 ELONGATED CADET, SUPPLY WITH STOP, 5330.116 BLACK OPEN FRONT ALL PLASTIC SEAT WITH CHECK HINGE.

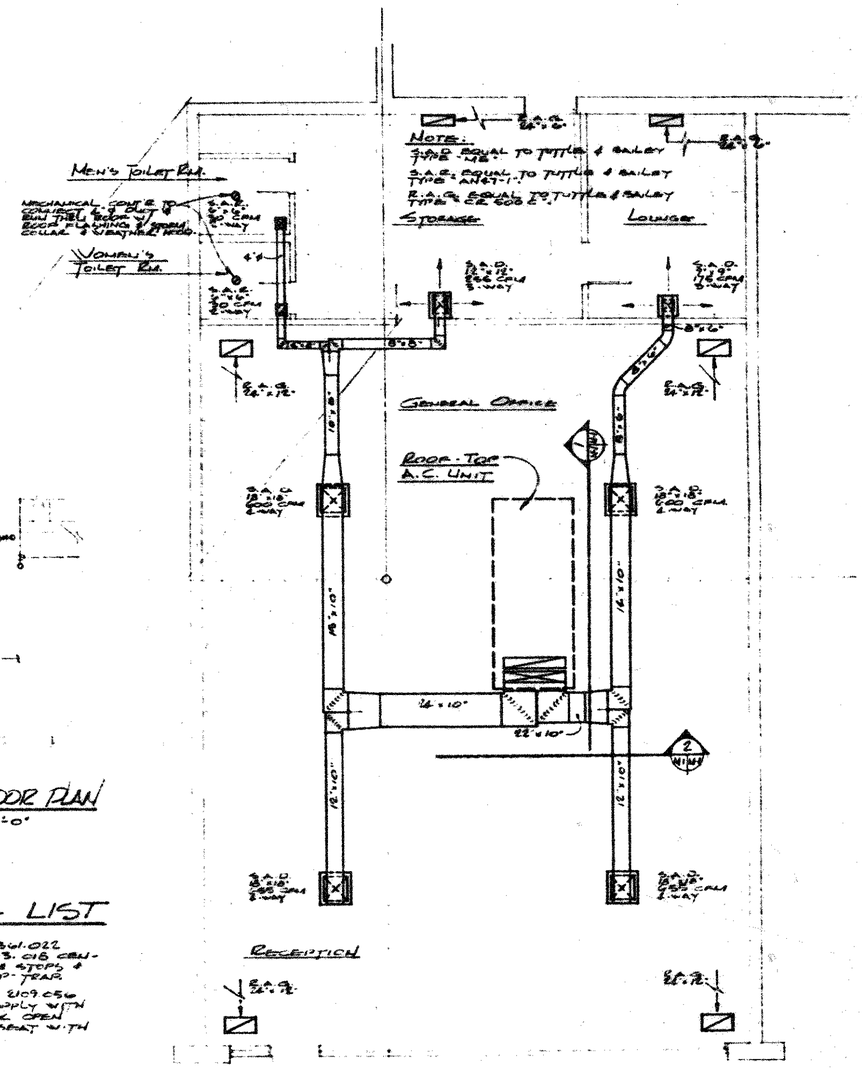

H.V.A.C. FLOOR PLAN
SCALE: 1/4" = 1'-0"

AXCO FINANCIAL SERVICES
SPENCER MALL ANNEX
ELKHART INDIANA

ISSUE DATE
12-11-79

ENGINEER: PROGRESSIVE ENGINEERING CONSULTANTS, INC. 118 E. GRAND RAPIDS, MICHIGAN 49503

Project No. 7910-25

Sheet No. M-1