ABBREVIATIONS:

⌀	DIAMETER	INT.	INTERIOR
&	AND	JT.	JOINT
@	AT		
℄	CENTERLINE	LAM.	LAMINATED
#	POUND OR NUMBER	LAV.	LAVATORY
©	EXISTING	LT.	LIGHT
A.B.	ANCHOR BOLT	MAN.	MANHOLE
ABV.	ABOVE	M.B.	MACHINE BOLT
ADD.	ADDENDUM	MDO	MEDIUM DENSITY OVERLAY BOARD
A/C	AIR CONDITIONING		
ACOUS.	ACOUSTICAL	MECH.	MECHANICAL
AFF	ABOVE FINISH FLOOR	MTL.	METAL
ALUM.	ALUMINUM	MFR.	MANUFACTURER
APPROX.	APPROXIMATE	MH.	MANHOLE
ARCH.	ARCHITECTURAL		
BD.	BOARD	MGR.	MANAGER
BLDG.	BUILDING	MFG.	MANUFACTURING
BLK.	BLOCK	MIN.	MINIMUM
BLKG.	BLOCKING	MISC.	MISCELLANEOUS
BM.	BEAM	M.O.	MASONRY OPENING
BOT.	BOTTOM	MTD.	MOUNTED
BTWN.	BETWEEN	MUL.	MULLION
B.U.R.	BUILT UP ROOF		
		N.I.C.	NOT IN CONTRACT
CATV.	CABLE TELEVISION	NO.	NUMBER
C.B.	CHALKBOARD	NOM.	NOMINAL
CEM.	CEMENT	N.T.S.	NOT TO SCALE
CER.	CERAMIC		
C.I.	CAST IRON	O.A.	OVERALL
C.J.	CONTROL JOINT	O.C.	ON CENTER
CLG.	CEILING	O.D.	OUTSIDE DIAMETER
CLR.	CLEAR	OPNG.	OPENING OPPOSITE
C.M.U.	CONCRETE MASONRY UNIT		
C.O.	CLEAR OPENING	PARTN.	PARTITION
C.O.	CLEAN OUT	P.L.	PROPERTY LINE
COL.	COLUMN	PLAS.	PLASTIC
CONC.	CONCRETE	PLBG.	PLUMBING
CONN.	CONNECTION	P.C.	PLAN CHANGE
CONSTR.	CONSTRUCTION	PLYWD.	PLYWOOD
CONT.	CONTINUOUS	PR.	PAIR
CONTR.	CONTRACTOR	P.T.	PRESSURE TREATED
CY.	CUBIC YARD	QT.	QUARRY TILE
DBL.	DOUBLE	R.	RADIUS
DEPT.	DEPARTMENT	R.D.	ROOF DRAIN
D.F.	DRINKING FOUNTAIN	REDWD.	REDWOOD
DIA.	DIAMETER	REF.	REFERENCE
DIM.	DIMENSION	REFR.	REFRIGERATOR
DN.	DOWN	REINF.	REINFORCED
DR.	DOOR	REQ'D.	REQUIRED
DS.	DOWNSPOUT	RESIL.	RESILIENT
DWGS.	DRAWING	R.E.S.	ROD AND SHELF
		RM.	ROOM
EA.	EACH	R.O.	ROUGH OPENING
EIFS	EXTERIOR INSULATING FINISHING SYSTEM	R.O.W.	RIGHT OF WAY
		R.S.	ROUGH SAWN
E.J.	EXPANSION JOINT		
ELEC.	ELECTRICAL	SUSP.	SUSPENDED
ELEV.	ELEVATION	S.C.	SOLID CORE
EQ.	EQUAL	SCHED.	SCHEDULE
EQUIP.	EQUIPMENT	SECT.	SECTION
E.W.	EACH WAY	SHT.	SHEET
EXIST.	EXISTING	SHTG.	SHEATHING
EXT.	EXTERIOR	SK.	SINK
		SIM.	SIMILAR
F.D.	FLOOR DRAIN	SPEC.	SPECIFICATION
F.F.	FINISH FLOOR	SQ.	SQUARE
FIN.	FINISH	S.S.	STAINLESS STEEL
FXT.	FIXTURE	STD.	STANDARD
FLR.	FLOOR	STL.	STEEL
F.L.	FLOW LINE	STOR.	STORAGE
FLUOR.	FLUORESCENT	STRUCT.	STRUCTURAL
F.H.	FIRE HYDRANT	SYM.	SYMMETRICAL
F.O.F.	FACE OF FINISH		
F.O.M.	FACE OF MASONRY	T.B.	TACK BOARD
F.O.S.	FACE OF STUD	T.O.B.	TOP OF BEAM
F.S.	FLOOR SINK	T.O.C.	TOP OF CURB
FT.	FOOT/FEET	TEL.	TELEPHONE
FTG.	FOOTING	T&G	TONGUE AND GROOVE
F.V.	FIELD VERIFY	THK.	THICK
		T.O.P.	TOP OF PAVING
GA.	GAUGE	T.O.R.	TOP OF ROOF
GALV.	GALVANIZED	T.O.W.	TOP OF WALL
GL.	GLASS	T.P.	TOP OF PAVING
GND.	GROUND	TYP.	TYPICAL
GR.	GRADE		
GYP.	GYPSUM	U.O.N.	UNLESS OTHERWISE NOTED
		UR.	URINAL
HAND.	HANDICAP		
H.B.	HOSE BIBB	V.W.C.	VINYL WALL COVERING
H.C.	HOLLOW CORE	VERT.	VERTICAL
HDR.	HEADER	V.T.R.	VENT THROUGH ROOF
HDW.	HARDWARE	V.C.T.	VINYL COMPOSITION TILE
HT.	HEIGHT		
H.M.	HOLLOW METAL	W.	WITH
HORIZ.	HORIZONTAL	W.C.	WATER CLOSET
HT.	HEATING	WD.	WOOD
HDWD.	HARDWOOD	W.H.	WATER HEATER
HVAC	HEATING, VENTILATION & AIR CONDITIONING	W/O	WITHOUT
		W.P.	WEATHERPROOF
		W.R.	WATER RESISTANT
		W.W.F.	WELDED WIRE FABRIC
I.D.	INSIDE DIAMETER		
IN.	INCH		
INSUL.	INSULATION		

MATERIAL SYMBOLS:

- ANSI 31 @ 3/4" — FACE BRICK
- NET @ 3/4" @45° — CONCRETE MASONRY UNIT
- NET @ 3/8" — RIGID ROOF INSULATION
- ANSI 31 @ 3/4" @45° — PROTECTION BOARD
- NET @ 3/4" — EIFS
- AGGREGAT @ 1/4" — BUILT-UP ROOFING
- DRYSTN @ 1/2" — SIMULATED STONE
- DRYSTN @ 1/2" — STONE
- AR-CONC @ 3/64" — CONCRETE
- EARTH @ 1/2" — EARTH FILL
- AR-SAND @ 3/32" — LIGHTWEIGHT INSULATING FILL
- CONTINUOUS WOOD MEMBER
- WOOD BLOCKING
- ENDGRAIN @ 1" — FINISHED OR MILLED WOOD & TRIM
- BATT INSULATION
- ANSI 32 @ 1/2" — STEEL IN SECTION
- ANSI 31 @ 1/4" @45° — SHEET METAL IN ELEVATION
- DOUNT @ 1/4" — PLYWOOD
- TILE (LARGE SCALE) (SMALL SCALE)
- RESILIENT TILE
- CARPET
- AR-SAND @ 3/32" — PLASTER OR STUCCO ON METAL LATH
- AR-SAND @ 3/32" — GYPSUM BOARD / EXT. SHEATHING
- WOODFACE @ 3/8" @35° — WOOD FRAME PARTITION
- METAL STUD PARTITION (PLAN VIEW)
- OR
- METAL STUD (SECTION VIEW)
- METAL/UTILITY PANEL LONGITUDINAL SECTION
- ANSI 32 @ 1/2" — STEEL SHAPES
- GLASS & FRAME
- DOOR & FRAME

DRAWING SYMBOLS:

- DETAIL NUMBER, SHEET NUMBER (A1-1), DETAIL NAME, DRAWING SCALE — DETAIL TITLE (DETAIL SCALE: 3/8" = 1'-0")
- DETAIL NUMBER, SHEET NUMBER (1/A2) — ENLARGED DETAIL
- 49.25 (EXISTING), 49.25 (NEW) — GRADE ELEVATIONS
- DOOR NUMBER (A), DOOR TYPE (X), FRAME TYPE (Y), HARDWARE SET, WITH OUT SCHEDULE, WITH DOOR SCHEDULE (100) — DOOR SYMBOL(S)
- WINDOW TYPE (A) — WINDOW TYPE
- (SEE ABBREVIATIONS), 17'-4", ELEVATON A.F.F. — ROOF ELEVATION SYMBOL
- SECTION NUMBER (1), SHEET NUMBER (A-2) — SECTION CUT SYMBOL
- ELEVATION NUMBER (1), SHEET NUMBER (A-2) — ELEVATION SYMBOL
- COLOR/FINISH (A) — FINISH SYMBOL
- PLAN CHANGE NO. 1, 10/31/00 (P1) — PLAN CHANGE SYMBOL
- WALL TYPE (A) — WALL TYPE
- KEY NOTE (001)
- GRID MARK (2 OR A)

INDEX OF DRAWINGS:

-	COVER
A1-1	SITE PLAN & DETAILS
A1-2	SITE DETAILS
A2-1	FLOOR PLAN, ROOF PLAN, & DETAILS
A3-1	ELEVATIONS
A4-1	SECTIONS & DETAILS
A5-1	EXTERIOR DETAILS
A6-1	ROOF AND TENANT DETAILS
A7-1	DOOR & WINDOW DETAILS

CODE DATA:

PARKING SPACES:	48
HANDICAP:	2 H/C
TOTAL PARKING:	50 STALLS

BUILDING AREA:	6,000 S.F.
OCCUPANCY:	M
BUILDING TYPE:	IIB
SPRINKLERED:	NONE

NOTE:
REVISED COVER SHEET AND ALL TITLE BLOCKS TO CORRECT CLIENT INFORMATION (9.17.13)

REGISTERED ARCHITECT — THOMAS E. HERMES — 11705 — STATE OF TEXAS

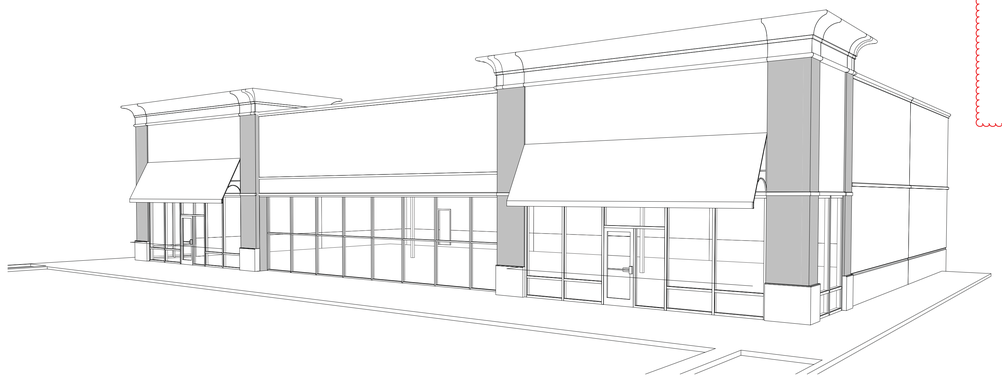

LEASE BUILDING AT CROSSROADS MALL

6906 Wesley Street
Greenville, Texas

Construction Documents

LOCATION MAP

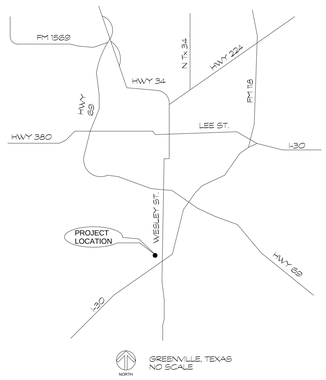

STRUCTURAL ENGINEER

MATRIX STRUCTURAL ENGINEERS
4888 LOOP CENTRAL DRIVE, SUITE 505, HOUSTON, TEXAS 77081
PHONE: (713) 664-0130, FAX: (713) 664-1335
E-MAIL: staff@matrixstructural.com

MECHANICAL ENGINEER

KALMANS MARSHALL ENGINEERING, INC.
HOUSTON | DALLAS/FT. WORTH | BATON ROUGE
10930 W. Sam Houston Parkway N., Suite 900
Houston, Texas 77064 (281) 664-1900

ARCHITECT / PLANNER

Hermes Architects
Memebers A.I.A.
1177 West Loop South, Ste 500
Houston, Texas 77027
Tel. 713.785.3644
www.hermesarchitects.com
Houston : Dallas/Ft Worth

LANDSCAPE ARCHITECT

Wong & Associates
6300 Hillcroft, Suite 616
Houston, Texas 77081
(713) 777-9198

CIVIL ENGINEER

INCOMPLETE DRAWING ~
DO NOT USE FOR
REGULATORY APPROVAL,
PERMIT OR CONSTRUCTION

ARCHITECT: _____
REGISTRATION #: _____
DATE: _____

Project No.: 809500
Date: 01/12/09

_____ OF _____

4/9/2013 10:35:47 AM K:\809500\Drawings\6-Revit\Model\A-HAI-CM-CENTRAL FILE.rvt