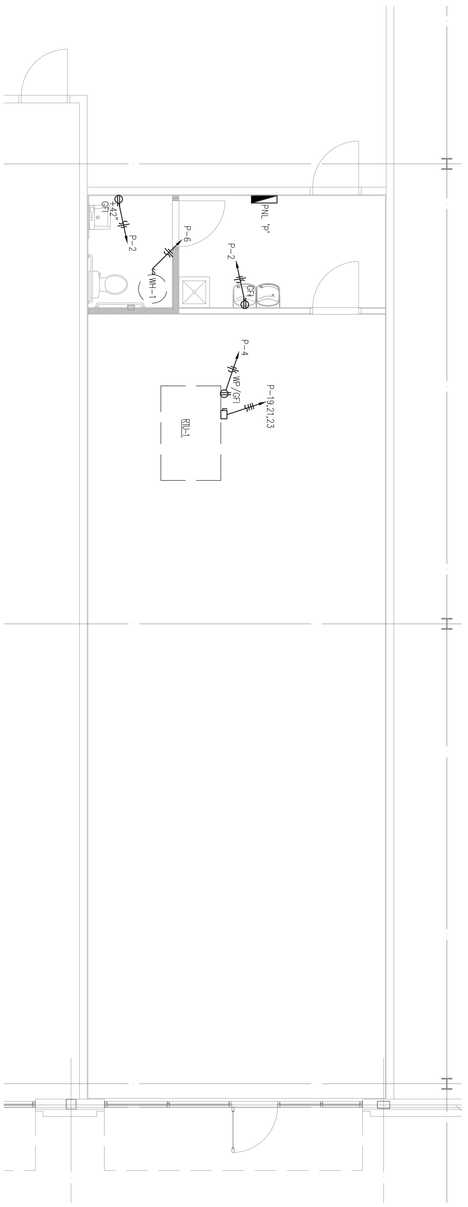

1 FLOOR PLAN – POWER

1/4" = 1'-0"

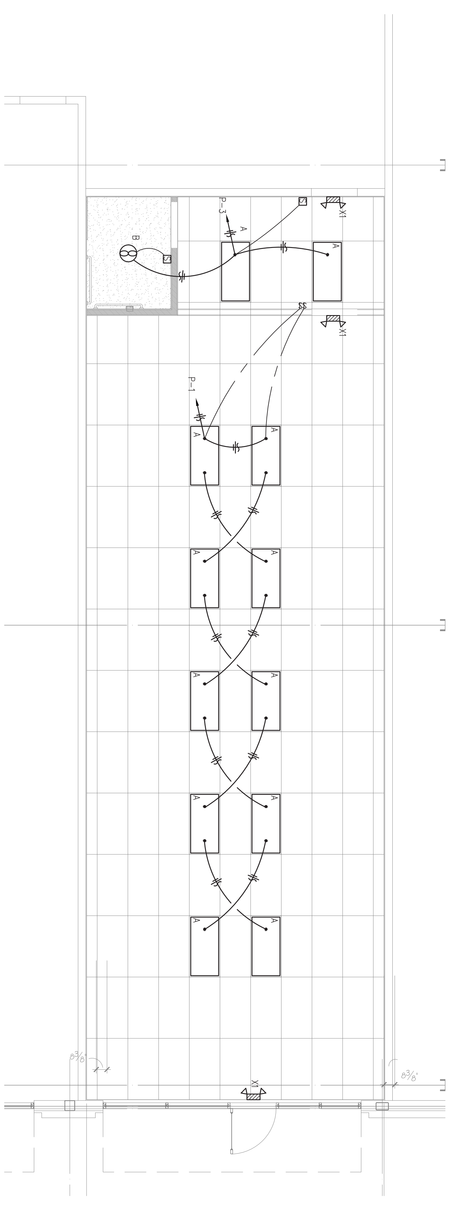

2 FLOOR PLAN – LIGHTING

1/4" = 1'-0"

BASSAM G. JABORI
89863
REGISTERED
PROFESSIONAL ENGINEER
STATE OF TEXAS

6/17/14

E-1 FLOOR PLAN POWER / LIGHTING	DATE 6/17/2014 PROJECT NO. 08-14-01 DRAWN BY	GNC CROSSROADS MALL GREENVILLE, TEXAS GREENVILLE PROPERTIES LTD. GREENVILLE, TEXAS		WINDLE + VOLPE ARCHITECTS 7650 SAN FELIPE, SUITE 200 HOUSTON, TEXAS 77063 PH 713-955-1390	

COPYRIGHT © 2014 WINDLE + VOLPE Architects