NO SCALE 20

NO SCALE 16

NO SCALE 12

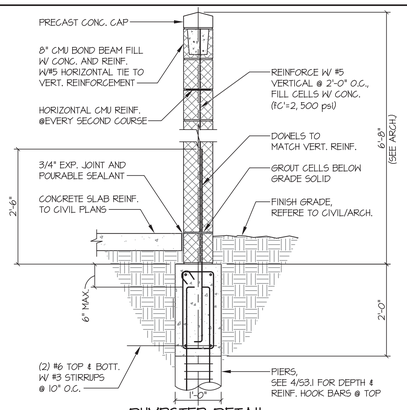

DUMPSTER DETAIL

SCALE: 3/4" = 1'-0" 8

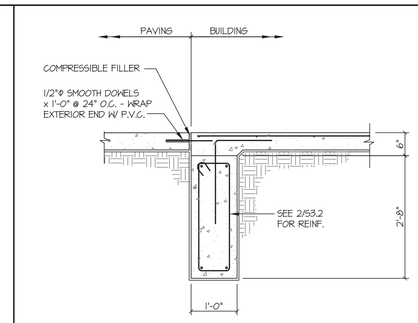

TYPICAL DETAIL
EXTERIOR GRADE BEAM
AT DOORS/FLATWORK

SCALE : 3/4" = 1'-0" 4

SCALE : 3/4" = 1'-0" 19

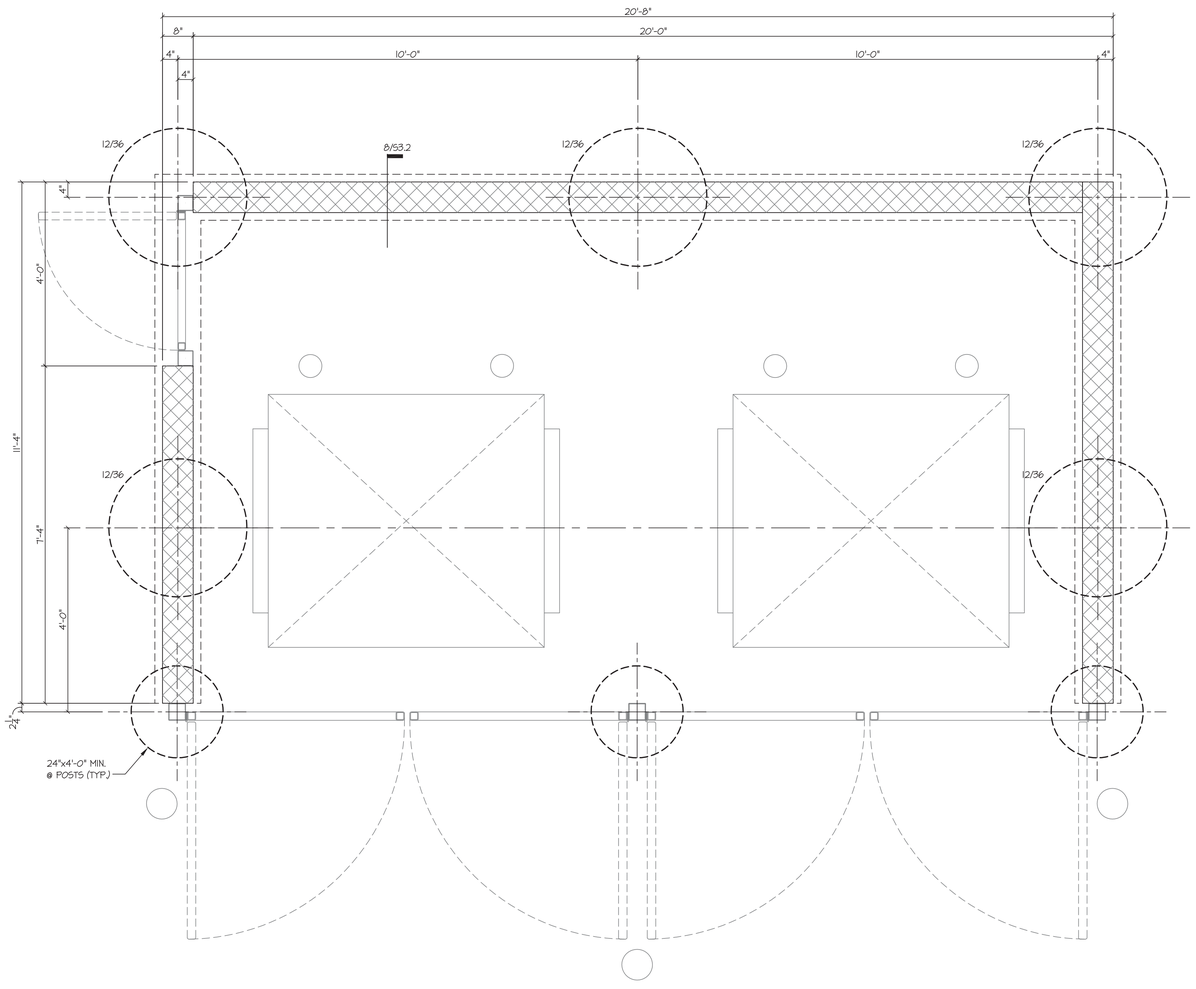

DUMPSTER FOUNDATION PLAN

SCALE: 3/4" = 1'-0"

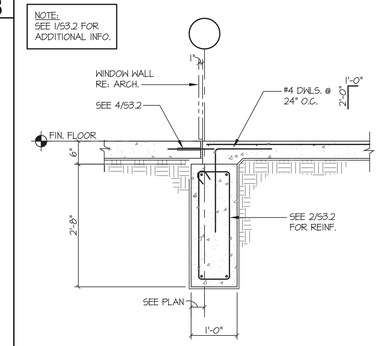

TYPICAL DETAIL
EXTERIOR GRADE BEAM
AT WINDOW WALL

SCALE : 3/4" = 1'-0" 3

SCALE : 3/4" = 1'-0" 18

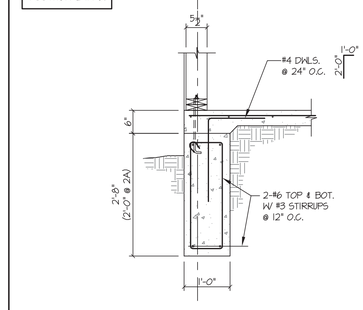

(2A NOTED) 2

SCALE : 3/4" = 1'-0"

SCALE : 3/4" = 1'-0" 17

SCALE : 3/4" = 1'-0" 5

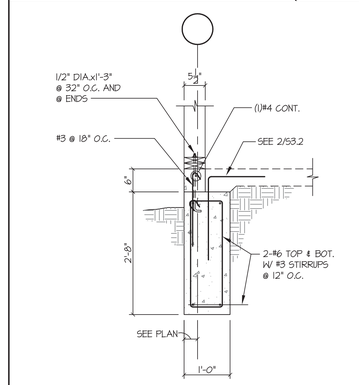

SCALE : 3/4" = 1'-0" 1

PROGRESS 02-09-2015
PERMIT 02-12-2015

WINDLE + VOLPE
ARCHITECTS
7600 SAN FELIPE
HOUSTON, TEXAS 77063
PH 713.955.1390

Matrix Structural Engineers
TBPE Firm Registration No. F-2640

PAD BUILDING AT THE
CROSSROADS MALL
GREENVILLE, TEXAS

GREENVILLE PROPERTIES LTD.
GREENVILLE, TEXAS

DATE 1/26/15
PROJECT NO. 08-14-05
DRAWN BY BM

FOUNDATION DETAILS

S3.2

ms2.5013

COPYRIGHT © 2015 WINDLE + VOLPE Architects