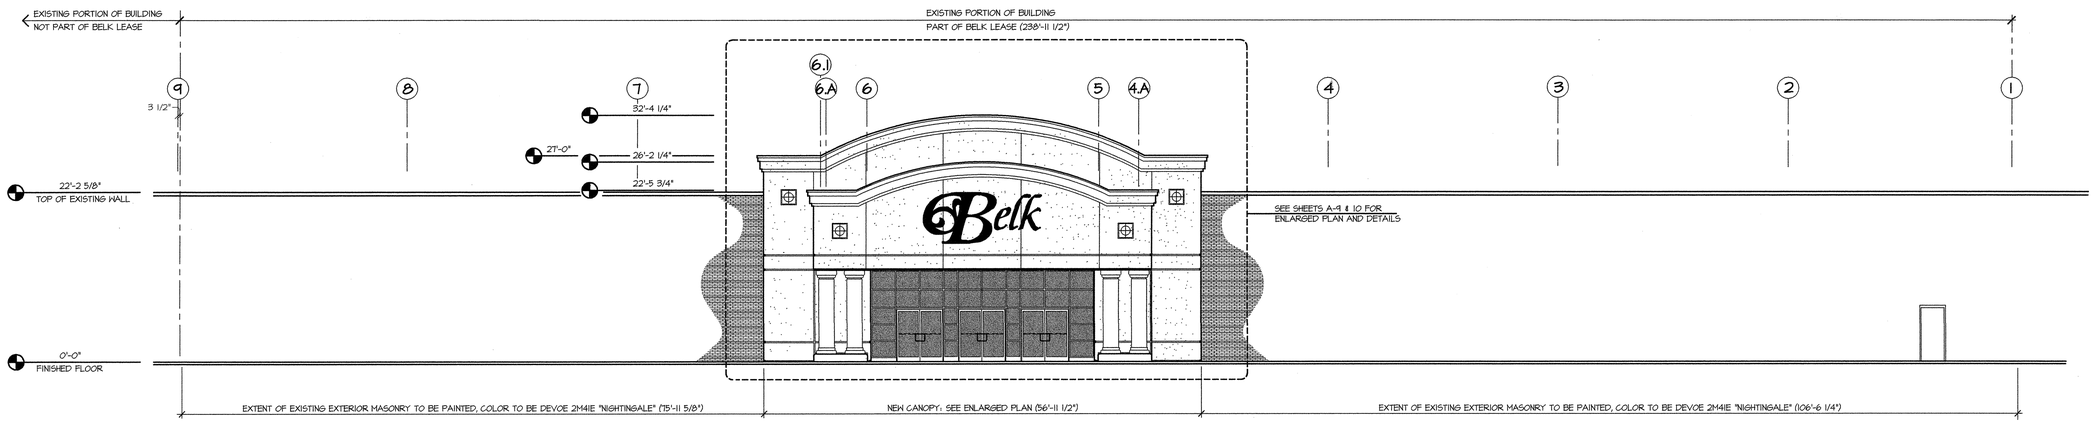

1 A-8 NEW FRONT ELEVATION
SCALE 1/8" = 1'-0"

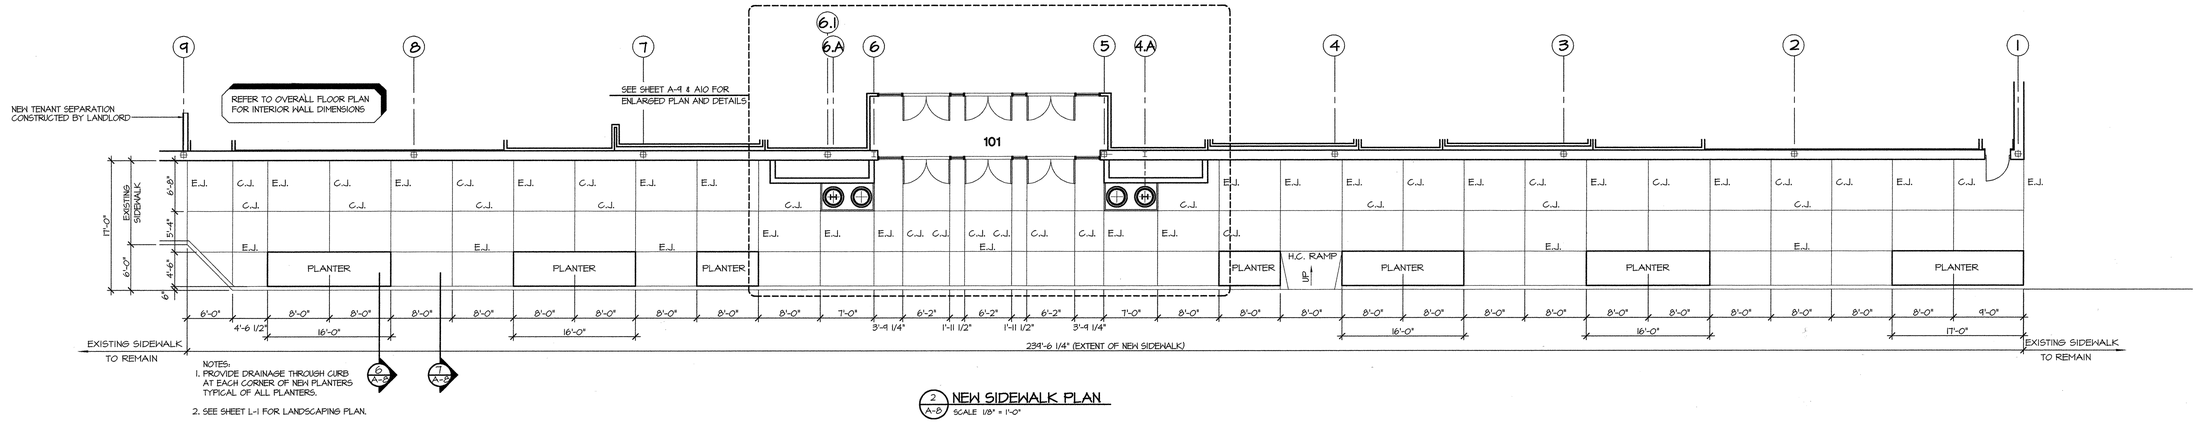

2 A-8 NEW SIDEWALK PLAN
SCALE 1/8" = 1'-0"

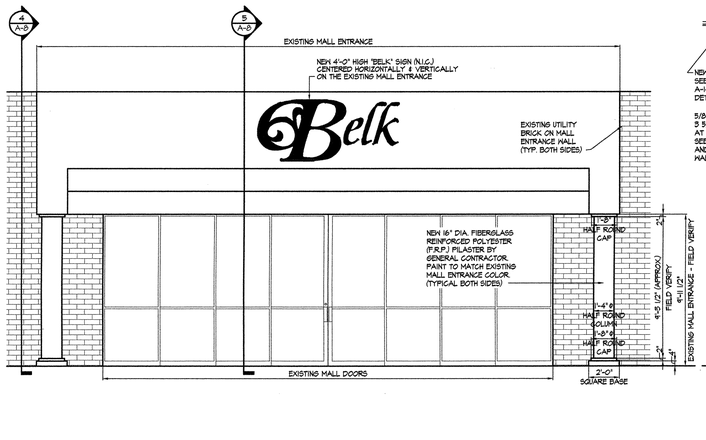

4 A-8 ELEVATION @ MALL ENTRANCE
SCALE 1/4" = 1'-0"

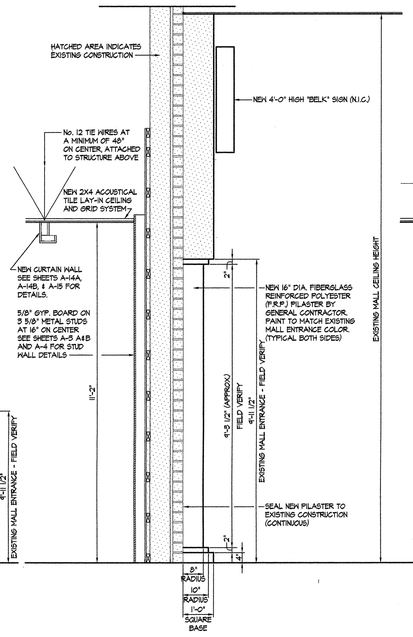

4 A-8 SECTION @ MALL ENTRANCE
SCALE 1/2" = 1'-0"

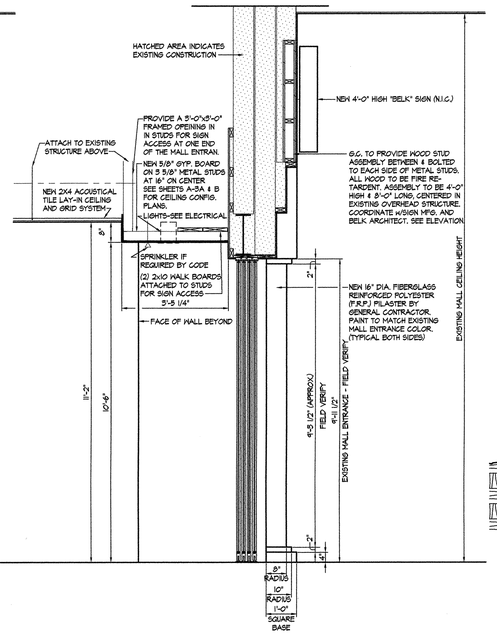

5 A-8 SECTION @ MALL ENTRANCE
SCALE 1/2" = 1'-0"

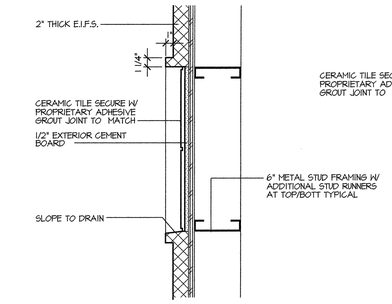

9 A-8 SECTION @ TILE
SCALE 1 1/2" = 1'-0"

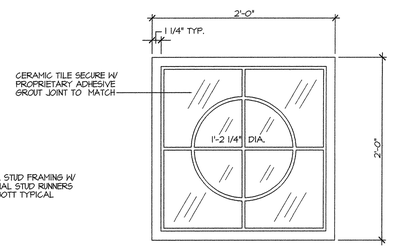

8 A-8 ELEVATION @ TILE
SCALE 1 1/2" = 1'-0"

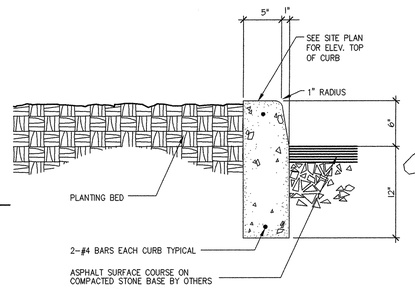

6 A-8 CURB DETAIL - PLANTER
SCALE 1 1/2" = 1'-0"

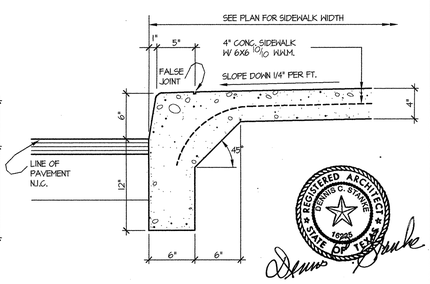

7 A-8 CURB DETAIL - WALK
SCALE 1 1/2" = 1'-0"

REGISTERED ARCHITECT
DENNIS C. BRAUNE
16926
STATE OF TEXAS

Expiration: 7/31/99
Affixed: 2/17/99

RPDG
RETAIL PLANNING DESIGN GROUP
ARCHITECTURE • INTERIOR PLANNING & DESIGN • CONSTRUCTION ADMINISTRATION FOR BELK STORES
ARCHITECTS • 4000 WESTCHASE BLVD. SUITE 510 • RALEIGH, N.C. 27607 • (919) 286-1444 • FAX (919) 286-1199

CONSULTANTS

PROJECT
BELK
CROSSROADS MALL
GREENVILLE, TX
NEW INSTALLATION

SHEET TITLE
ENTRANCE CANOPY
ELEVATION & SIDEWALK
PLAN AND DETAILS

GROUP
GROUP KITCHENPOOL
DRAWN BY
STORE NUMBER

	BY	DATE
4		
3		
2		
1		
REVISED	BY	2-5-99
REVISED	BY	
REVISED	BY	2-5-99
REVISED	BY	
REVISED	BY	

INTERIOR PLANNING
SHEET NUMBER
OF SHEETS

ARCHITECTURAL
SHEET NUMBER
A-8
OF SHEETS

H:\124sprnt\DSN\ARCH\124a-Bentplan Tue Feb 16 11:45:47 1999 J. WITHERSPOON, ARCH. DEPT. 015/A201 X-3410