ROOM NUMBER	ROOM NAME	CEILING HEIGHT
100	GENERAL SALES	11'-2"
101	ENT. VESTIBULE	12'-0"
102	FITTING ROOM	11'-2"
103	STOCK ROOM	11'-2"
104	CORRIDOR	9'-0"
105	MALE RESTROOM	9'-0"
106	FEMALE RESTROOM	9'-0"
107	JANITOR	9'-0"
107A	OFFICE SUPPLIES	9'-0"
108	CASH/AUDIT	9'-0"
109	MARKING/RECEIVING	
110	ASSOC. ENTRANCE	9'-0"
111	CONFER. ROOM	9'-0"
112	ASSOC. LOUNGE	9'-0"
113	ASM UTILITY	9'-0"
114	CORRIDOR	9'-0"
115	MANAGER OFFICE	9'-0"
116	COPIER/MAIL	9'-0"
117	TELE-COMMUN.	9'-0"
118	ELEC. SWITCHGEAR	9'-0"
119	FITTING ROOM	11'-2"
120	STOCK	11'-2"
121	SPRINKLER ROOM	11'-2"
122	FITTING ROOMS	11'-2"
123	CORRIDOR	11'-2"
124	STOCK	11'-2"
125	CORRIDOR	11'-2"
126	STOCK	11'-2"
127	ELECTRICAL ROOM	11'-2"
128	STOCK	11'-2"
129	STOCK	11'-2"
130	CORRIDOR	11'-2"
131	FITTING ROOMS	11'-2"
132	FITTING ROOMS	11'-2"
133	STOCK	11'-2"
134	STOCK	11'-2"
135	STOCK	11'-2"
136	FITTING ROOMS	11'-2"

NOTES:
1. ALL VALANCE LIGHTS SHOWN AS (2') ARE TYPE 'K2' UNLESS OTHERWISE INDICATED.
2. ALL VALANCE LIGHTS SHOWN AS (3') ARE TYPE 'K3' UNLESS OTHERWISE INDICATED.
3. ALL VALANCE LIGHTS SHOWN AS (4') ARE TYPE 'K4' UNLESS OTHERWISE INDICATED.
4. SEE SHEET E-8 FOR CORNICE LIGHTING SECTIONS.
5. REFER TO POS DETAIL SHEET FOR POS CABLE INFORMATION, ETC.

GENERAL NOTES:

1. ELECTRICAL CONTRACTOR IS RESPONSIBLE FOR PROVIDING FINAL HOOK UP OF ANY LIGHT BOXES, LIGHTED WALL CABINETS, BUNKERS, FLUSHOLD ETC., TO ABOVE CEILING OR IN WALL JUNCTION BOXES.
2. ELECTRICAL CONTRACTOR TO PROVIDE & INSTALL CABLE & CONDUIT TO VCR. TO BE LOCATED IN STOCK ROOM (VERIFY LOCATION WITH STORE MANAGER).
3. ELECTRICAL OUTLETS FOR THE NON-SELL AREA TO BE LOCATED BY THE ARCHITECT AND INSTALLED BY ELECTRICAL CONTRACTOR.
4. BRIDAL REGISTRY EQUIPMENT INCLUDES (1) MONITOR, (1) CPU AND (1) DOT MATRIX PRINTER. ELECT. CONTRACTOR TO PROVIDE DEDICATED POWER AND COMPUTER DATA CABLE TO SERVICE BRIDAL REGISTRY EQUIPMENT. ALSO, ELECT. CONTRACTOR TO RUN COMPUTER CABLE IN CONDUIT FROM TELECOM ROOM TO FLOOR BOX AT REGISTRY.

ELECTRICAL SYMBOL LEGEND

- CASHIER OUTLET IN FLOOR
- CASHIER OUTLET IN FLOOR FOR DUAL CASH TERMINAL
- COMPUTER OUTLET (CRT, PHONE, & POWER) (IN FLOOR UNLESS NOTED OTHERWISE.)
- DUPLEX OUTLET IN FLOOR
- TELEPHONE OUTLET IN FLOOR
- TELEPHONE OUTLET IN WALL
- WALL MOUNTED JUNCTION BOX (SEE PLAN FOR HEIGHT A.F.F.)
- JUNCTION BOX MOUNTED ABOVE CEILING
- DUPLEX OUTLET MOUNTED IN WALL (18" A.F.F. UNLESS NOTED OTHERWISE)
- QUADPLEX OUTLET MOUNTED IN WALL (18" A.F.F. UNLESS NOTED OTHERWISE)
- FLUORESCENT STRIP LIGHT (MOUNTED UNDER SHELVES UNLESS NOTED OTHERWISE)
- 2-TUBE FLUORESCENT STRIP LIGHT (MOUNTED UNDER SHELVES UNLESS NOTED OTHERWISE)
- DUPLEX OUTLET MOUNTED HORIZONTALLY IN BASE.

GENERAL NOTES:

1. REFER TO SHEET R-8 FOR PERIMETER CORNICE LIGHTING SECTIONS LABELED ON THIS SHEET.
2. ELECTRICAL CONTRACTOR TO PROVIDE AND INSTALL LIGHT FIXTURES. REFER TO ELECTRICAL PLANS FOR QUANTITIES AND SPECIFICATIONS.

LIGHTING SYMBOL LEGEND

- 4' — DOUBLE TUBE FLUORESCENT LIGHT FIXTURE, (4', 3', & 2' LENGTHS LABELED)
- 4' — SINGLE TUBE FLUORESCENT LIGHT FIXTURE, (4', 3', 2' & 1' LENGTHS LABELED)

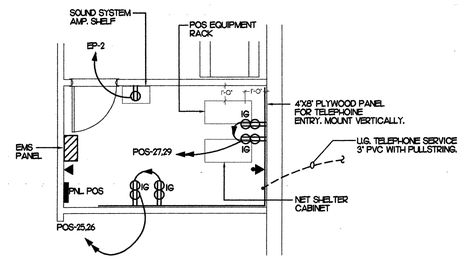

ENLARGED TELECOMMUNICATIONS ROOM

SCALE: 1/4"=1'-0"

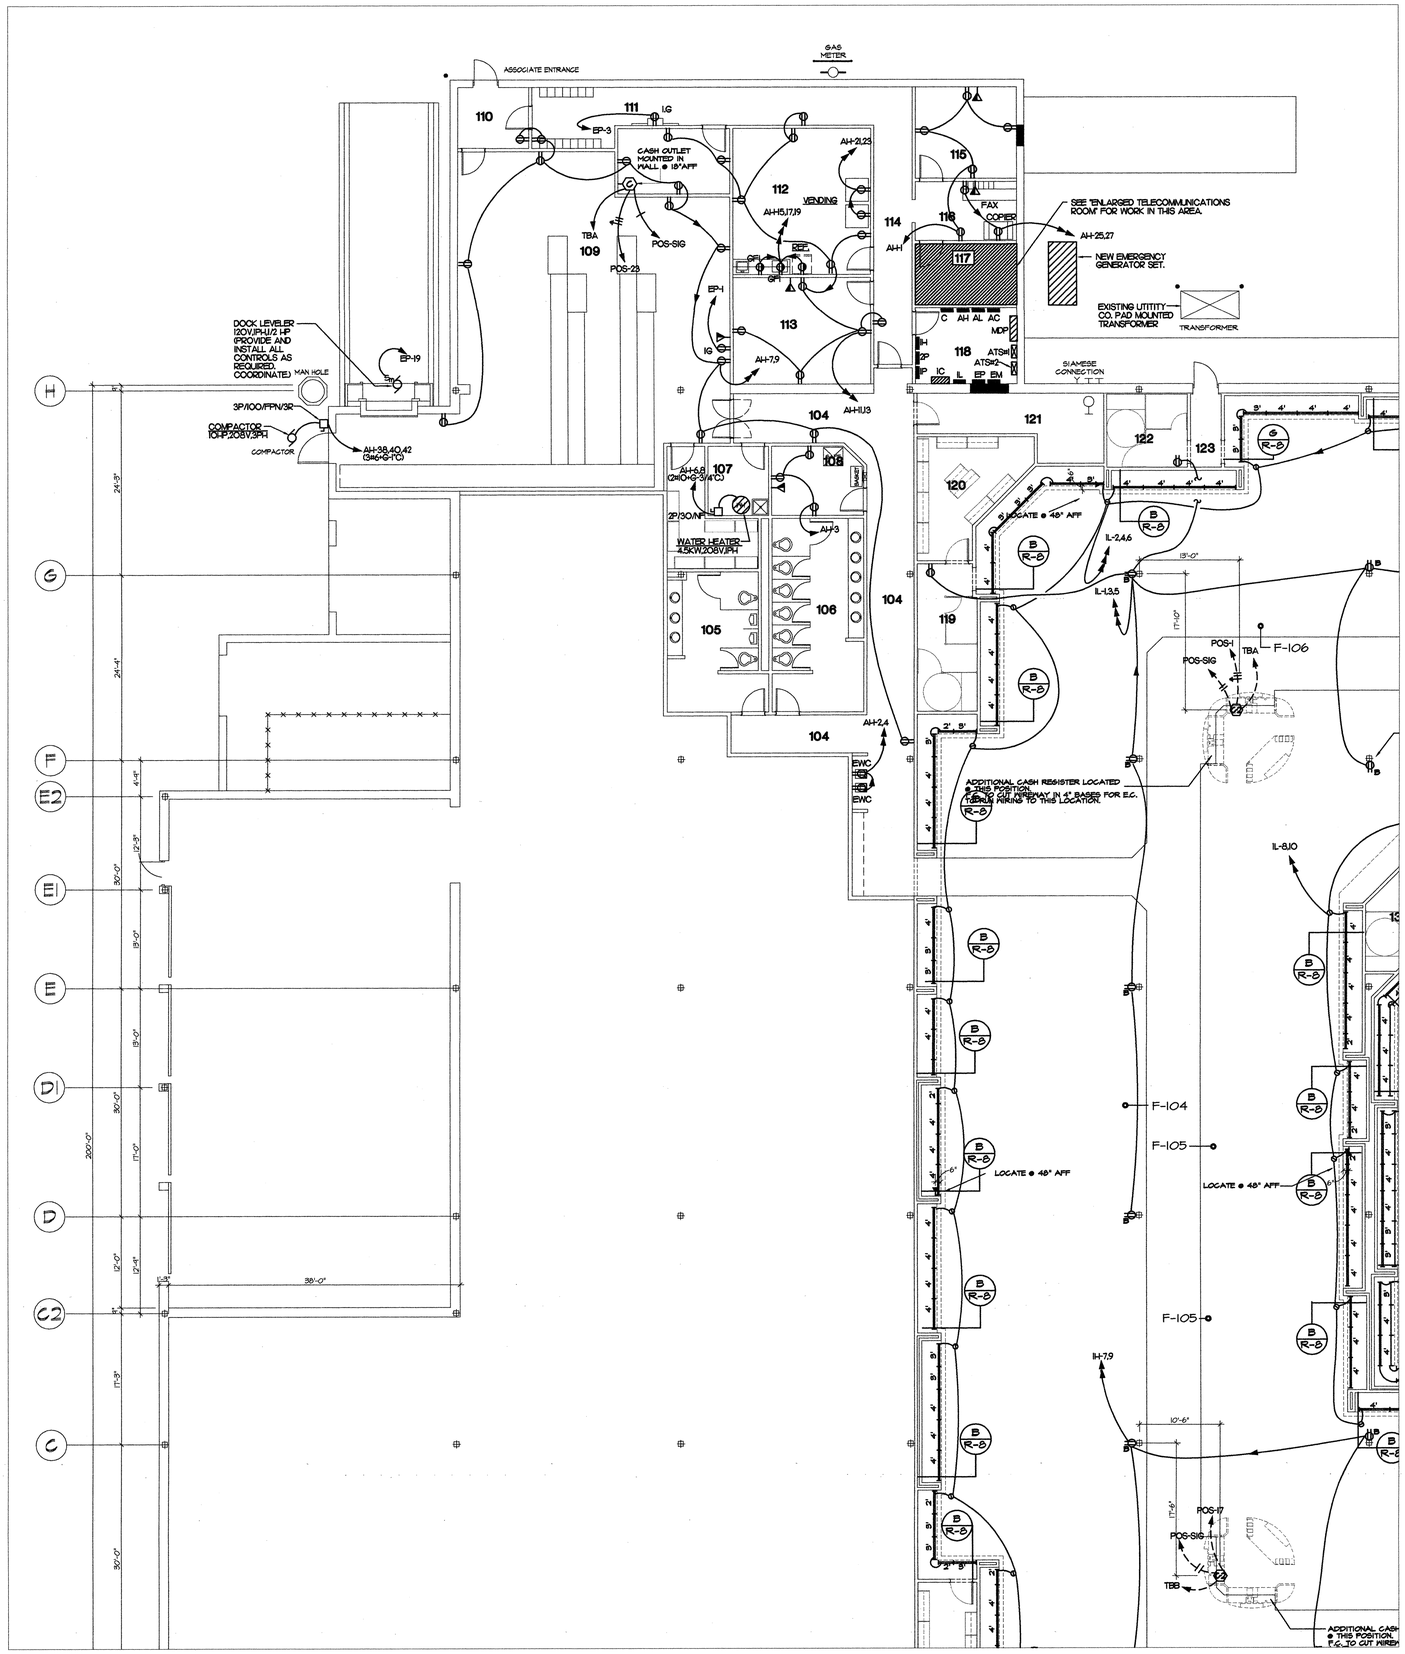

PARTIAL FLOOR ELECTRIC PLAN AREA "B"

SCALE: 1/8"=1'-0"

RPDG
RETAIL PLANNING DESIGN GROUP
ARCHITECTURE • INTERIOR PLANNING • CONSTRUCTION ADMINISTRATION
8501 LEXINGTON DRIVE • SUITE 500 • DALLAS, TEXAS 75238 • (214) 553-9331

CONSULTANTS
HAAS & KENNEDY ENGINEERS, P.A.
315 N. McDOWELL - SUITE 100
CHARLOTTE, NORTH CAROLINA 28237
(704) 334-0580 FAX (704) 334-0075

Expiration: 7/31/99
Affixed: 2/17/99

PROJECT: BELK CROSSROADS MALL GREENVILLE, TX RENOVATION

SHEET TITLE: PARTIAL FLOOR ELECTRIC PLAN PLAN AREA "B"

GROUP	JOB STATUS	SHEET NUMBER
	Update 97	1 2 4

REVISED	BY	REVISED	BY	REVISED	BY	REVISED	BY	ISSUE DATE
								2/17/99

INTERIOR PLANNING SHEET NUMBER: R-6B OF SHEETS

ARCHITECTURAL SHEET NUMBER: E-6 OF 19 SHEETS