ROOM NUMBER	ROOM NAME	CEILING HEIGHT
100	GENERAL SALES	11'-2"
101	ENT. VESTIBULE	12'-0"
102	FITTING ROOM	11'-2"
103	STOCK ROOM	11'-2"
104	CORRIDOR	9'-0"
105	MALE RESTROOM	9'-0"
106	FEMALE RESTROOM	9'-0"
107	JANITOR	9'-0"
107A	OFFICE SUPPLIES	9'-0"
108	CASH/AUDIT	9'-0"
109	MARKING/RECEIVING	———
110	ASSOC. ENTRANCE	9'-0"
111	CONFER. ROOM	9'-0"
112	ASSOC. LOUNGE	9'-0"
113	ASM UTILITY	9'-0"
114	CORRIDOR	9'-0"
115	MANAGER OFFICE	9'-0"
116	COPIER/MAIL	9'-0"
117	TELE-COMMUN.	9'-0"
118	ELEC. SWITCHGEAR	9'-0"
119	FITTING ROOM	11'-2"
120	STOCK	11'-2"
121	SPRINKLER ROOM	11'-2"
122	FITTING ROOMS	11'-2"
123	CORRIDOR	11'-2"
124	STOCK	11'-2"
125	CORRIDOR	11'-2"
126	STOCK	11'-2"
127	ELECTRICAL ROOM	11'-2"
128	STOCK	11'-2"
129	STOCK	11'-2"
130	CORRIDOR	11'-2"
131	FITTING ROOMS	11'-2"
132	FITTING ROOMS	11'-2"
133	STOCK	11'-2"
134	STOCK	11'-2"
135	STOCK	11'-2"
136	FITTING ROOMS	11'-2"

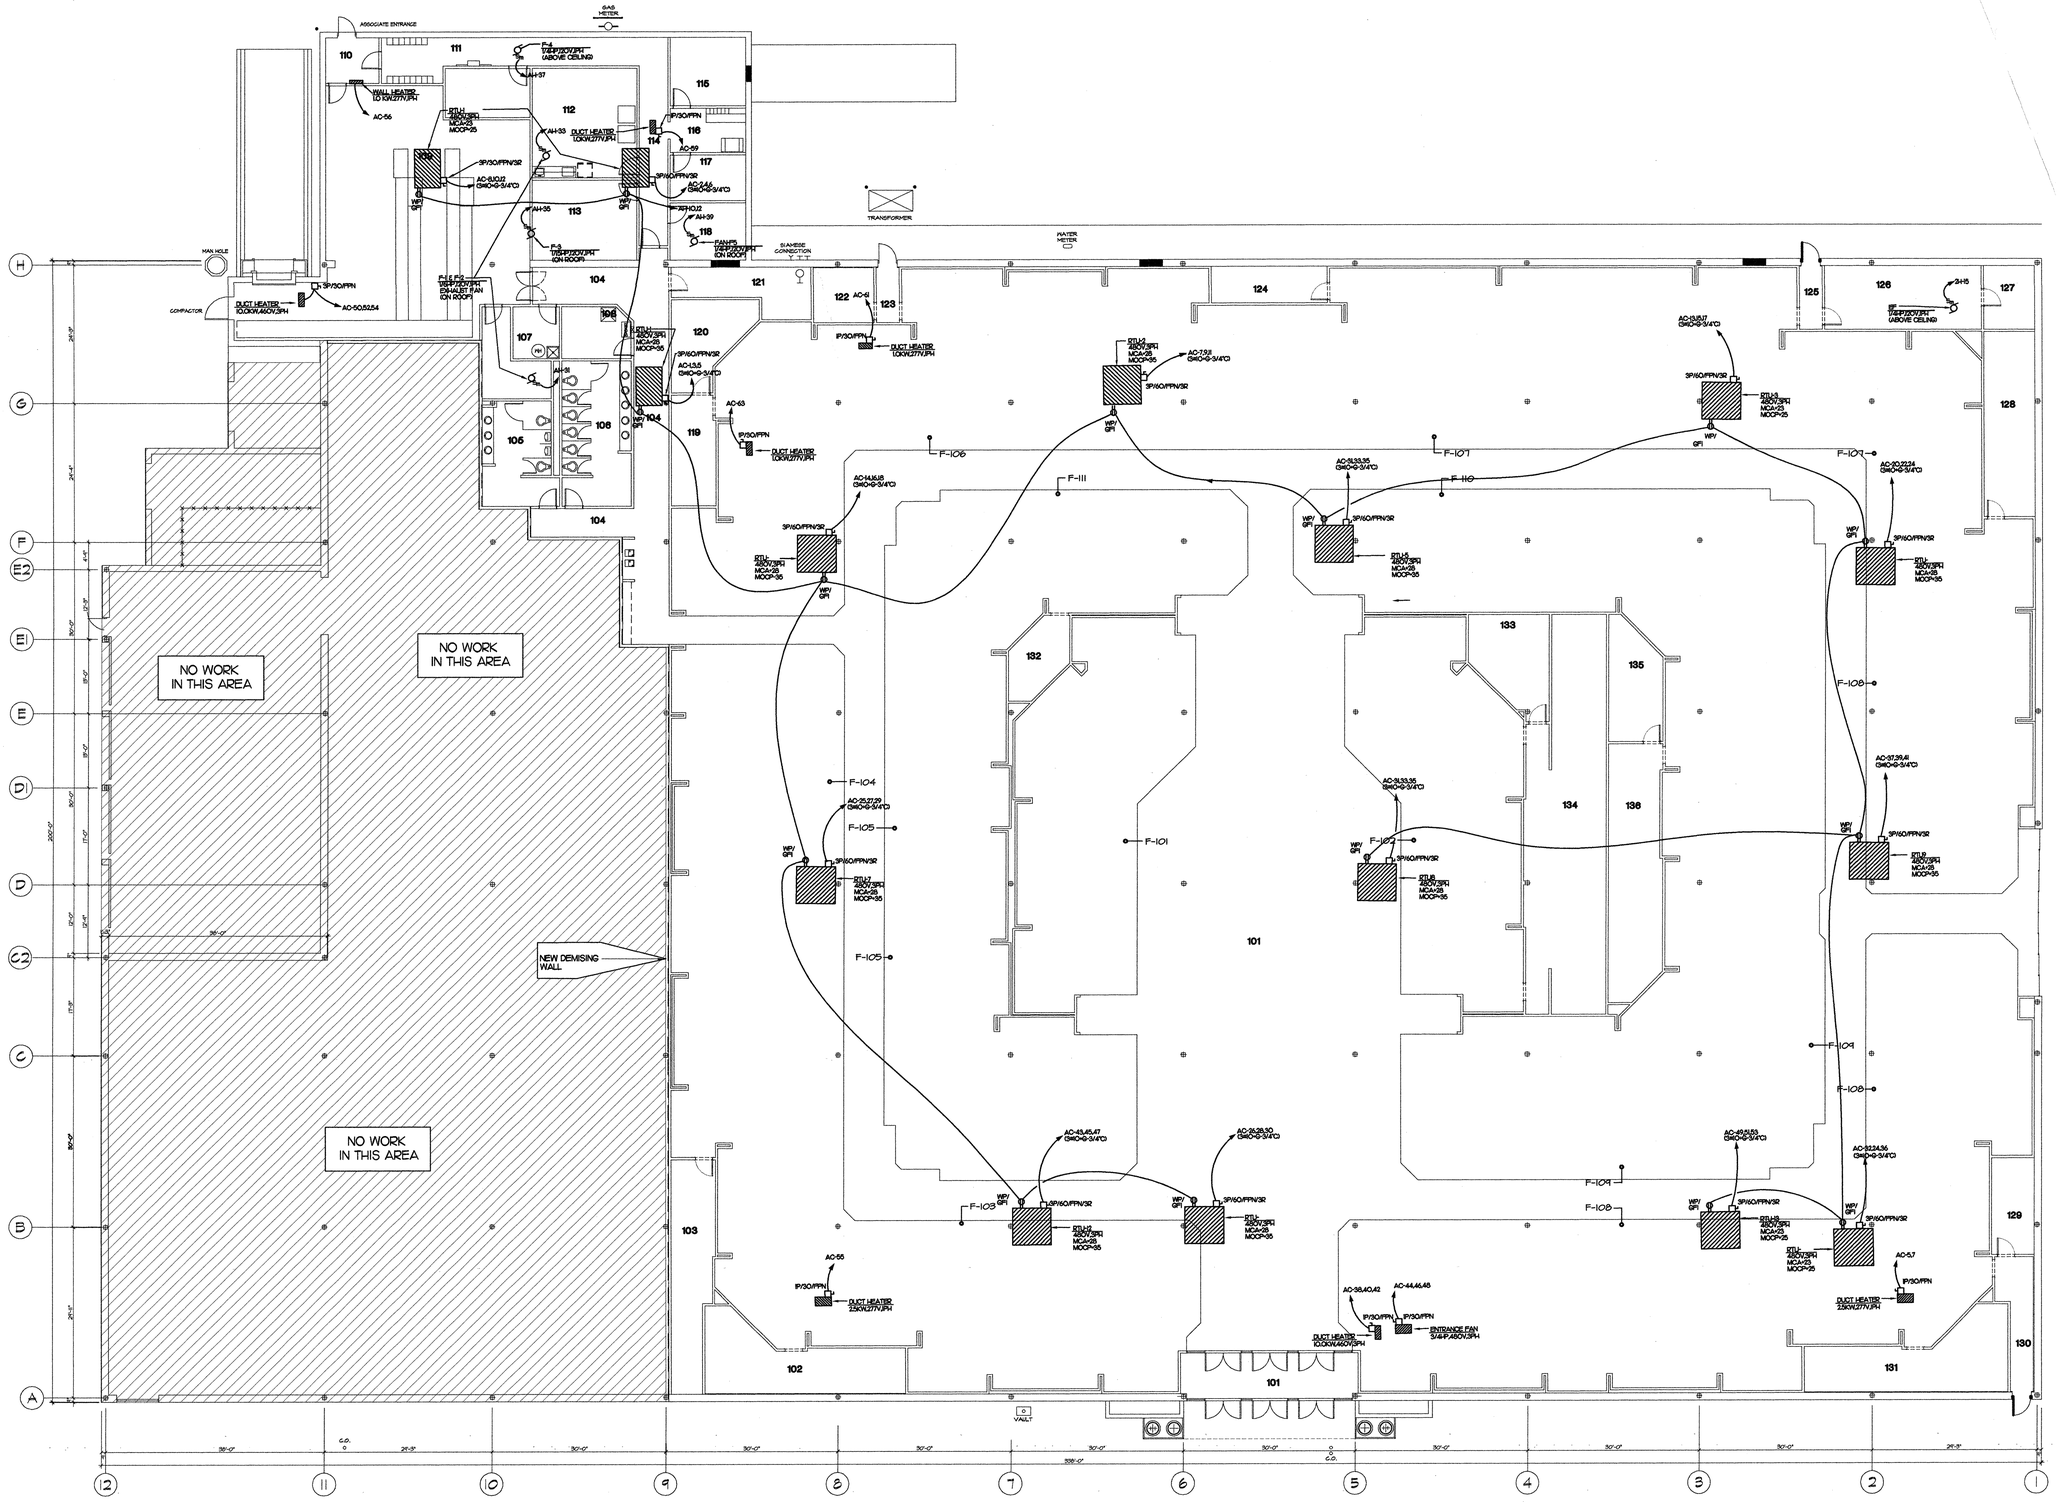

MECHANICAL ELECTRICAL CONNECTION PLAN

SCALE : 3/32"-1'-0"

NOTES:
1. ALL ROOF TOP UNITS ARE EXISTING.
2. REMOVE ALL EXISTING CIRCUITS TO EXISTING ROOF TOP UNITS.
3. CONTRACTOR TO UTILIZE EXISTING DISCONNECTS AT ROOF TOP UNITS, IF IN GOOD CONDITION. FIELD DETERMINE.

REGISTERED ARCHITECT ROBERT C. KINSER JR. 19275 STATE OF TEXAS

STATE OF TEXAS ROBERT C. KINSER JR. 81710 REGISTERED PROFESSIONAL ENGINEER

Expiration: 7/31/99
Affixed: 2/17/99

RPDG
RETAIL PLANNING DESIGN GROUP
ARCHITECTURE • INTERIOR DESIGN • PLANNING
2811 WILSHIRE BLVD. • SUITE 700 • SANTA MONICA, CA 90403
PHONE (310) 315-1556 • FAX (310) 315-1551

CONSULTANTS
HAAS & KENNEDY ENGINEERS, P.A.
ELECTRICAL ENGINEERS
212 S. TRYON STREET, SUITE 110
CHARLOTTE, P.O. BOX 32827 28232
CHARLOTTE, NORTH CAROLINA 28217
(704) 333-4590 FAX (704) 347-8075

PROJECT
BELK CROSSROADS MALL
GREENVILLE, TX
NEW INSTALLATION

SHEET TITLE
MECHANICAL ELECTRICAL CONNECTION PLAN

JOB NUMBER 4
DRAWN BY 2
CHECKED BY 1

	BY	
REVISED	BY	
REVISED	BY	
REVISED	BY	
ISSUED FOR PERMIT	BY	2/5/99

INTERIOR PLANNING SHEET NUMBER
— OF — SHEETS

ARCHITECTURAL SHEET NUMBER
E-6M
OF 19 SHEETS