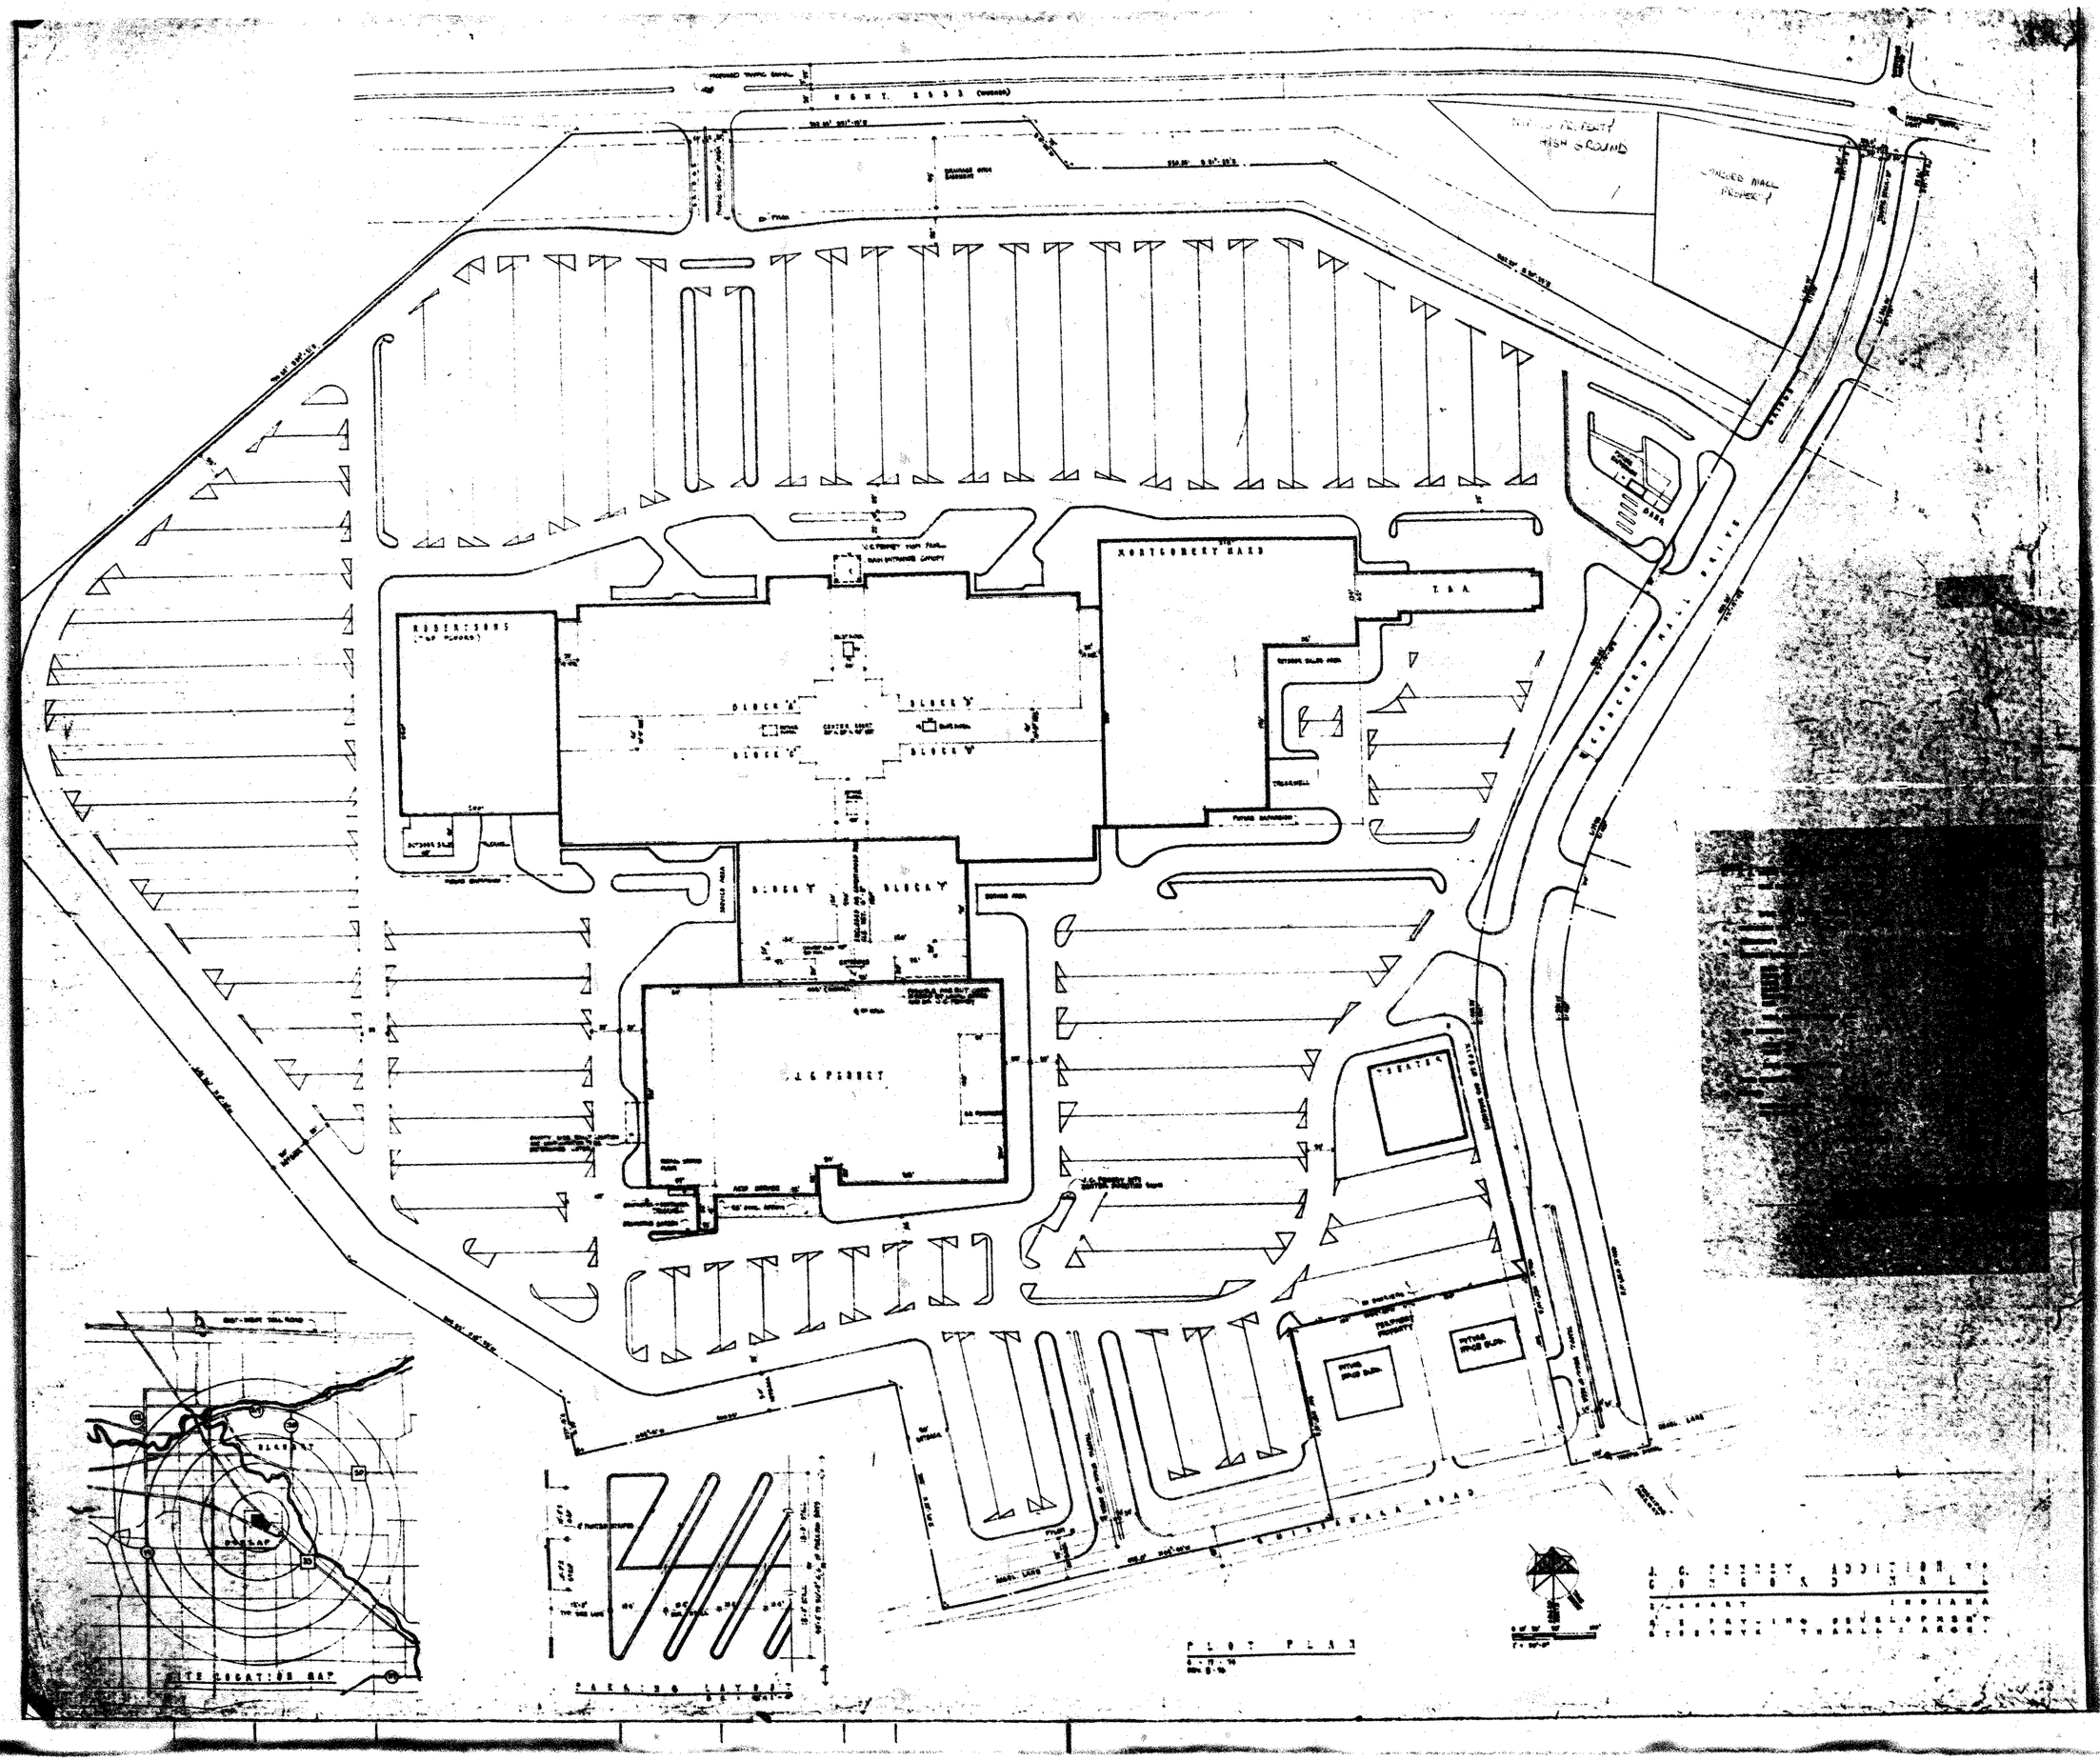
HIGH GROUND
CONCORD MALL PROPERTY
MONTGOMERY WARD
T.&A.
ROBERTSONS
BLOCK 'A'
BLOCK 'B'
BLOCK 'C'
BLOCK 'D'
BLOCK 'E'
BLOCK 'F'
J.C. PENNEY
THEATER
CONCORD MALL DRIVE
MISSISSAWA ROAD
PLOT PLAN
PARKING LAYOUT
SITE LOCATION MAP
J.C. PENNEY ADDITION TO CONCORD MALL
ELKHART INDIANA