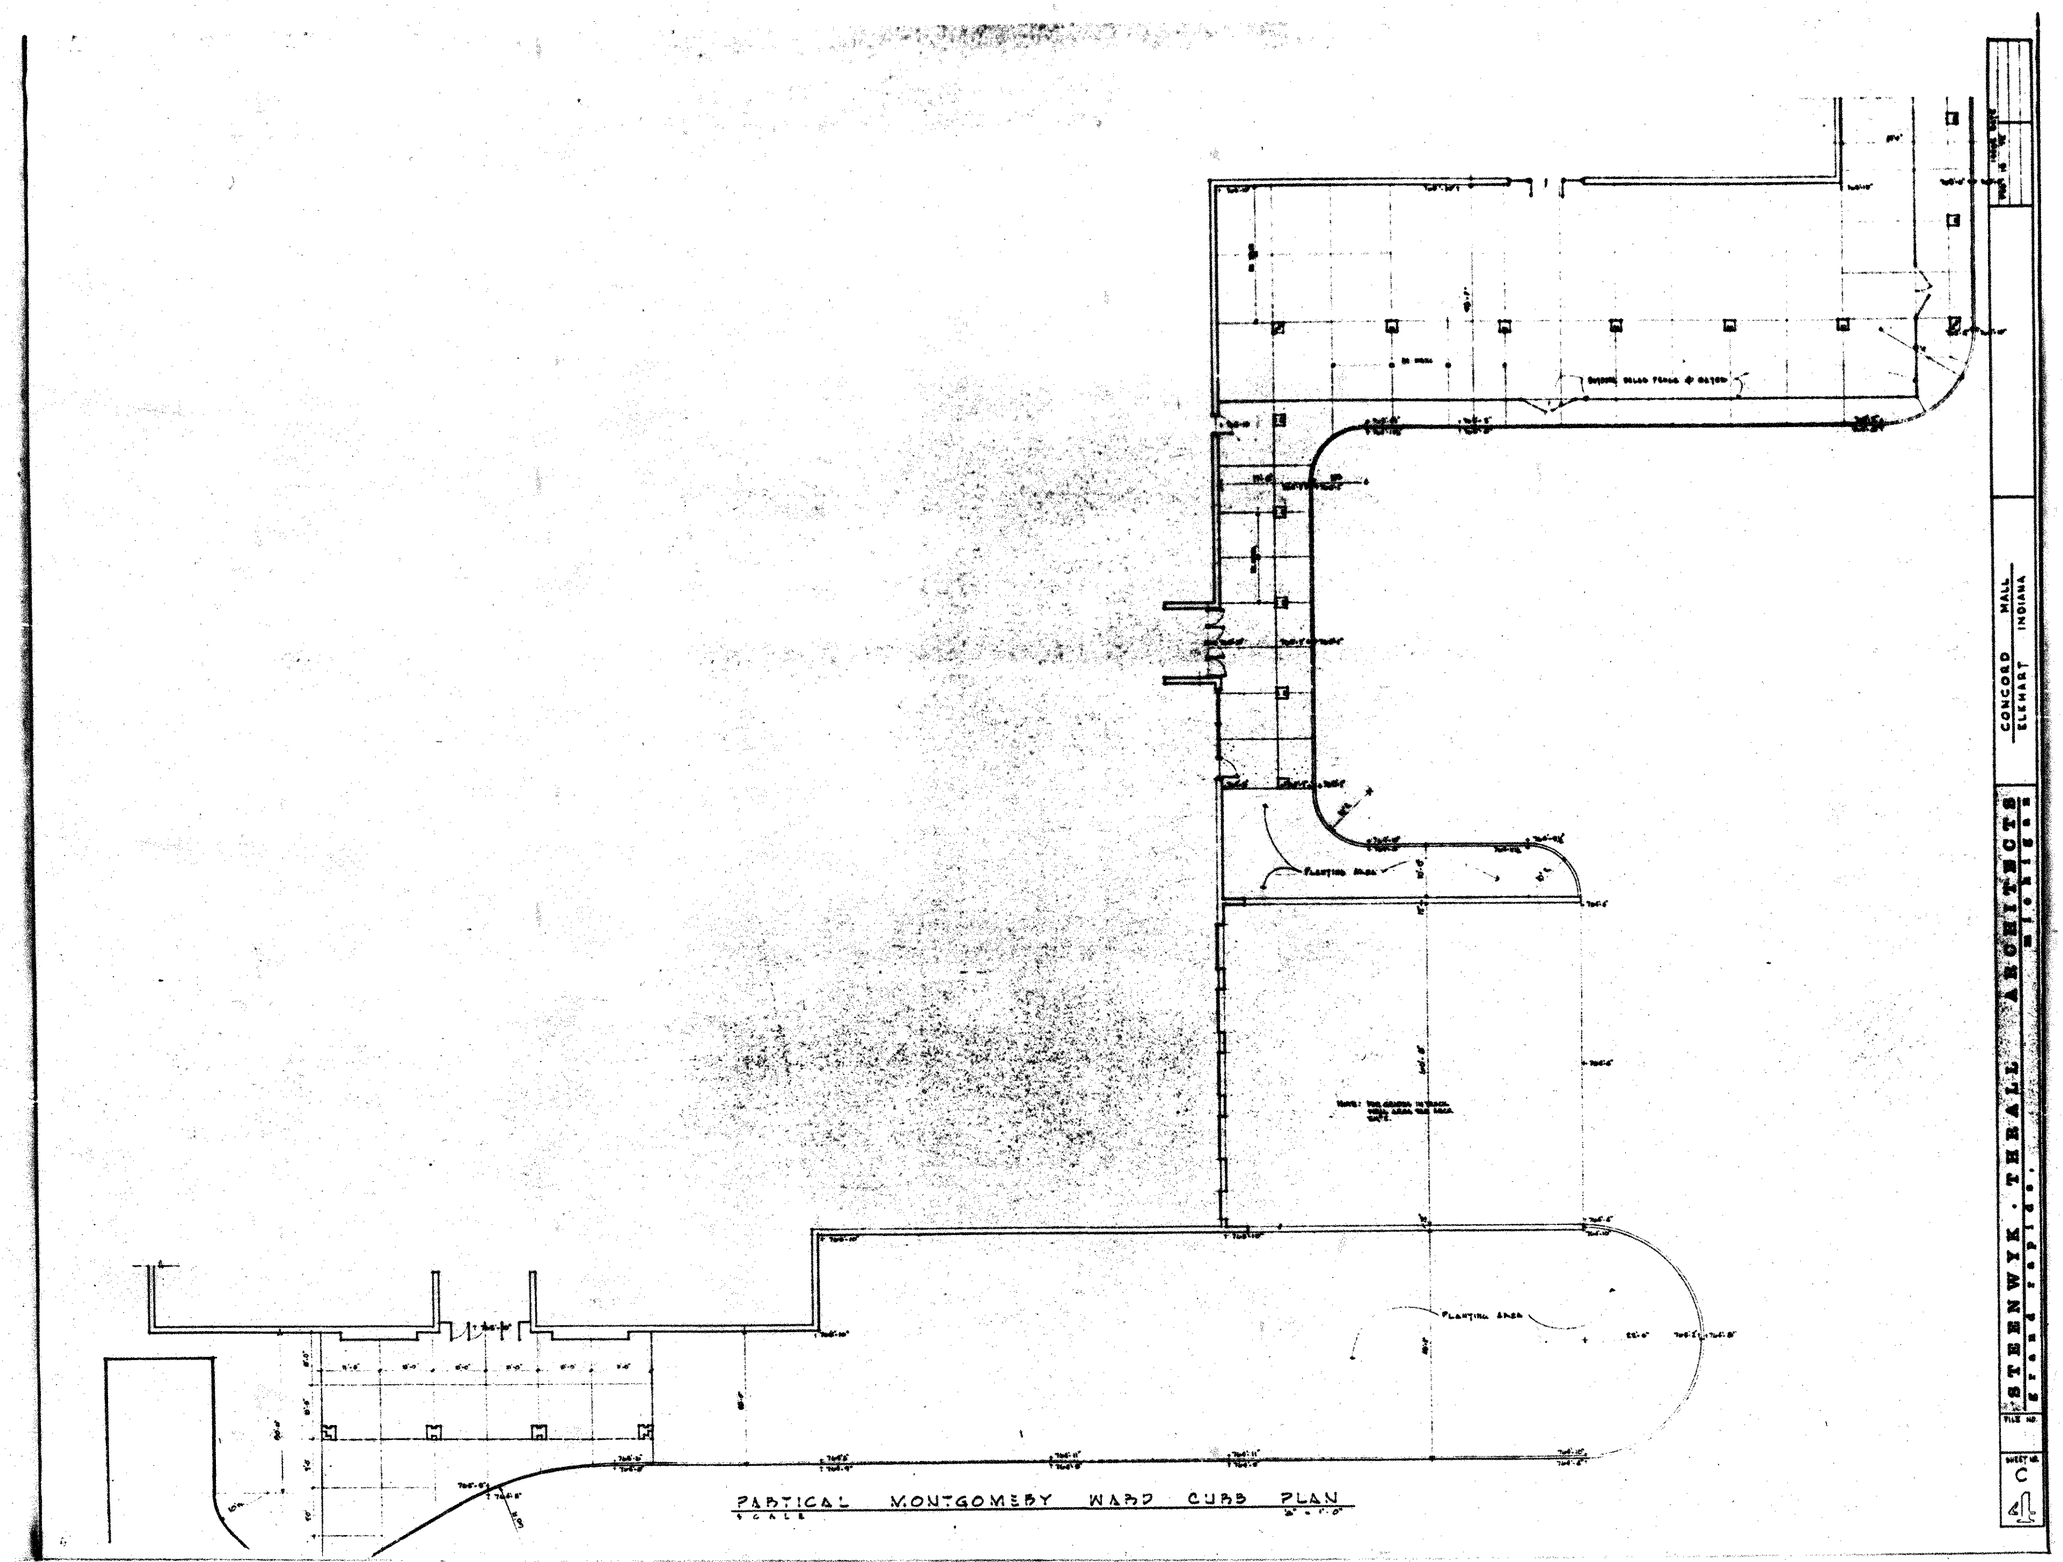
PARTICAL MONTGOMERY WARD CURB PLAN
SCALE
CONCORD MALL
ELKHART INDIANA
STEINEWK, THEALL ARCHITECTS
C