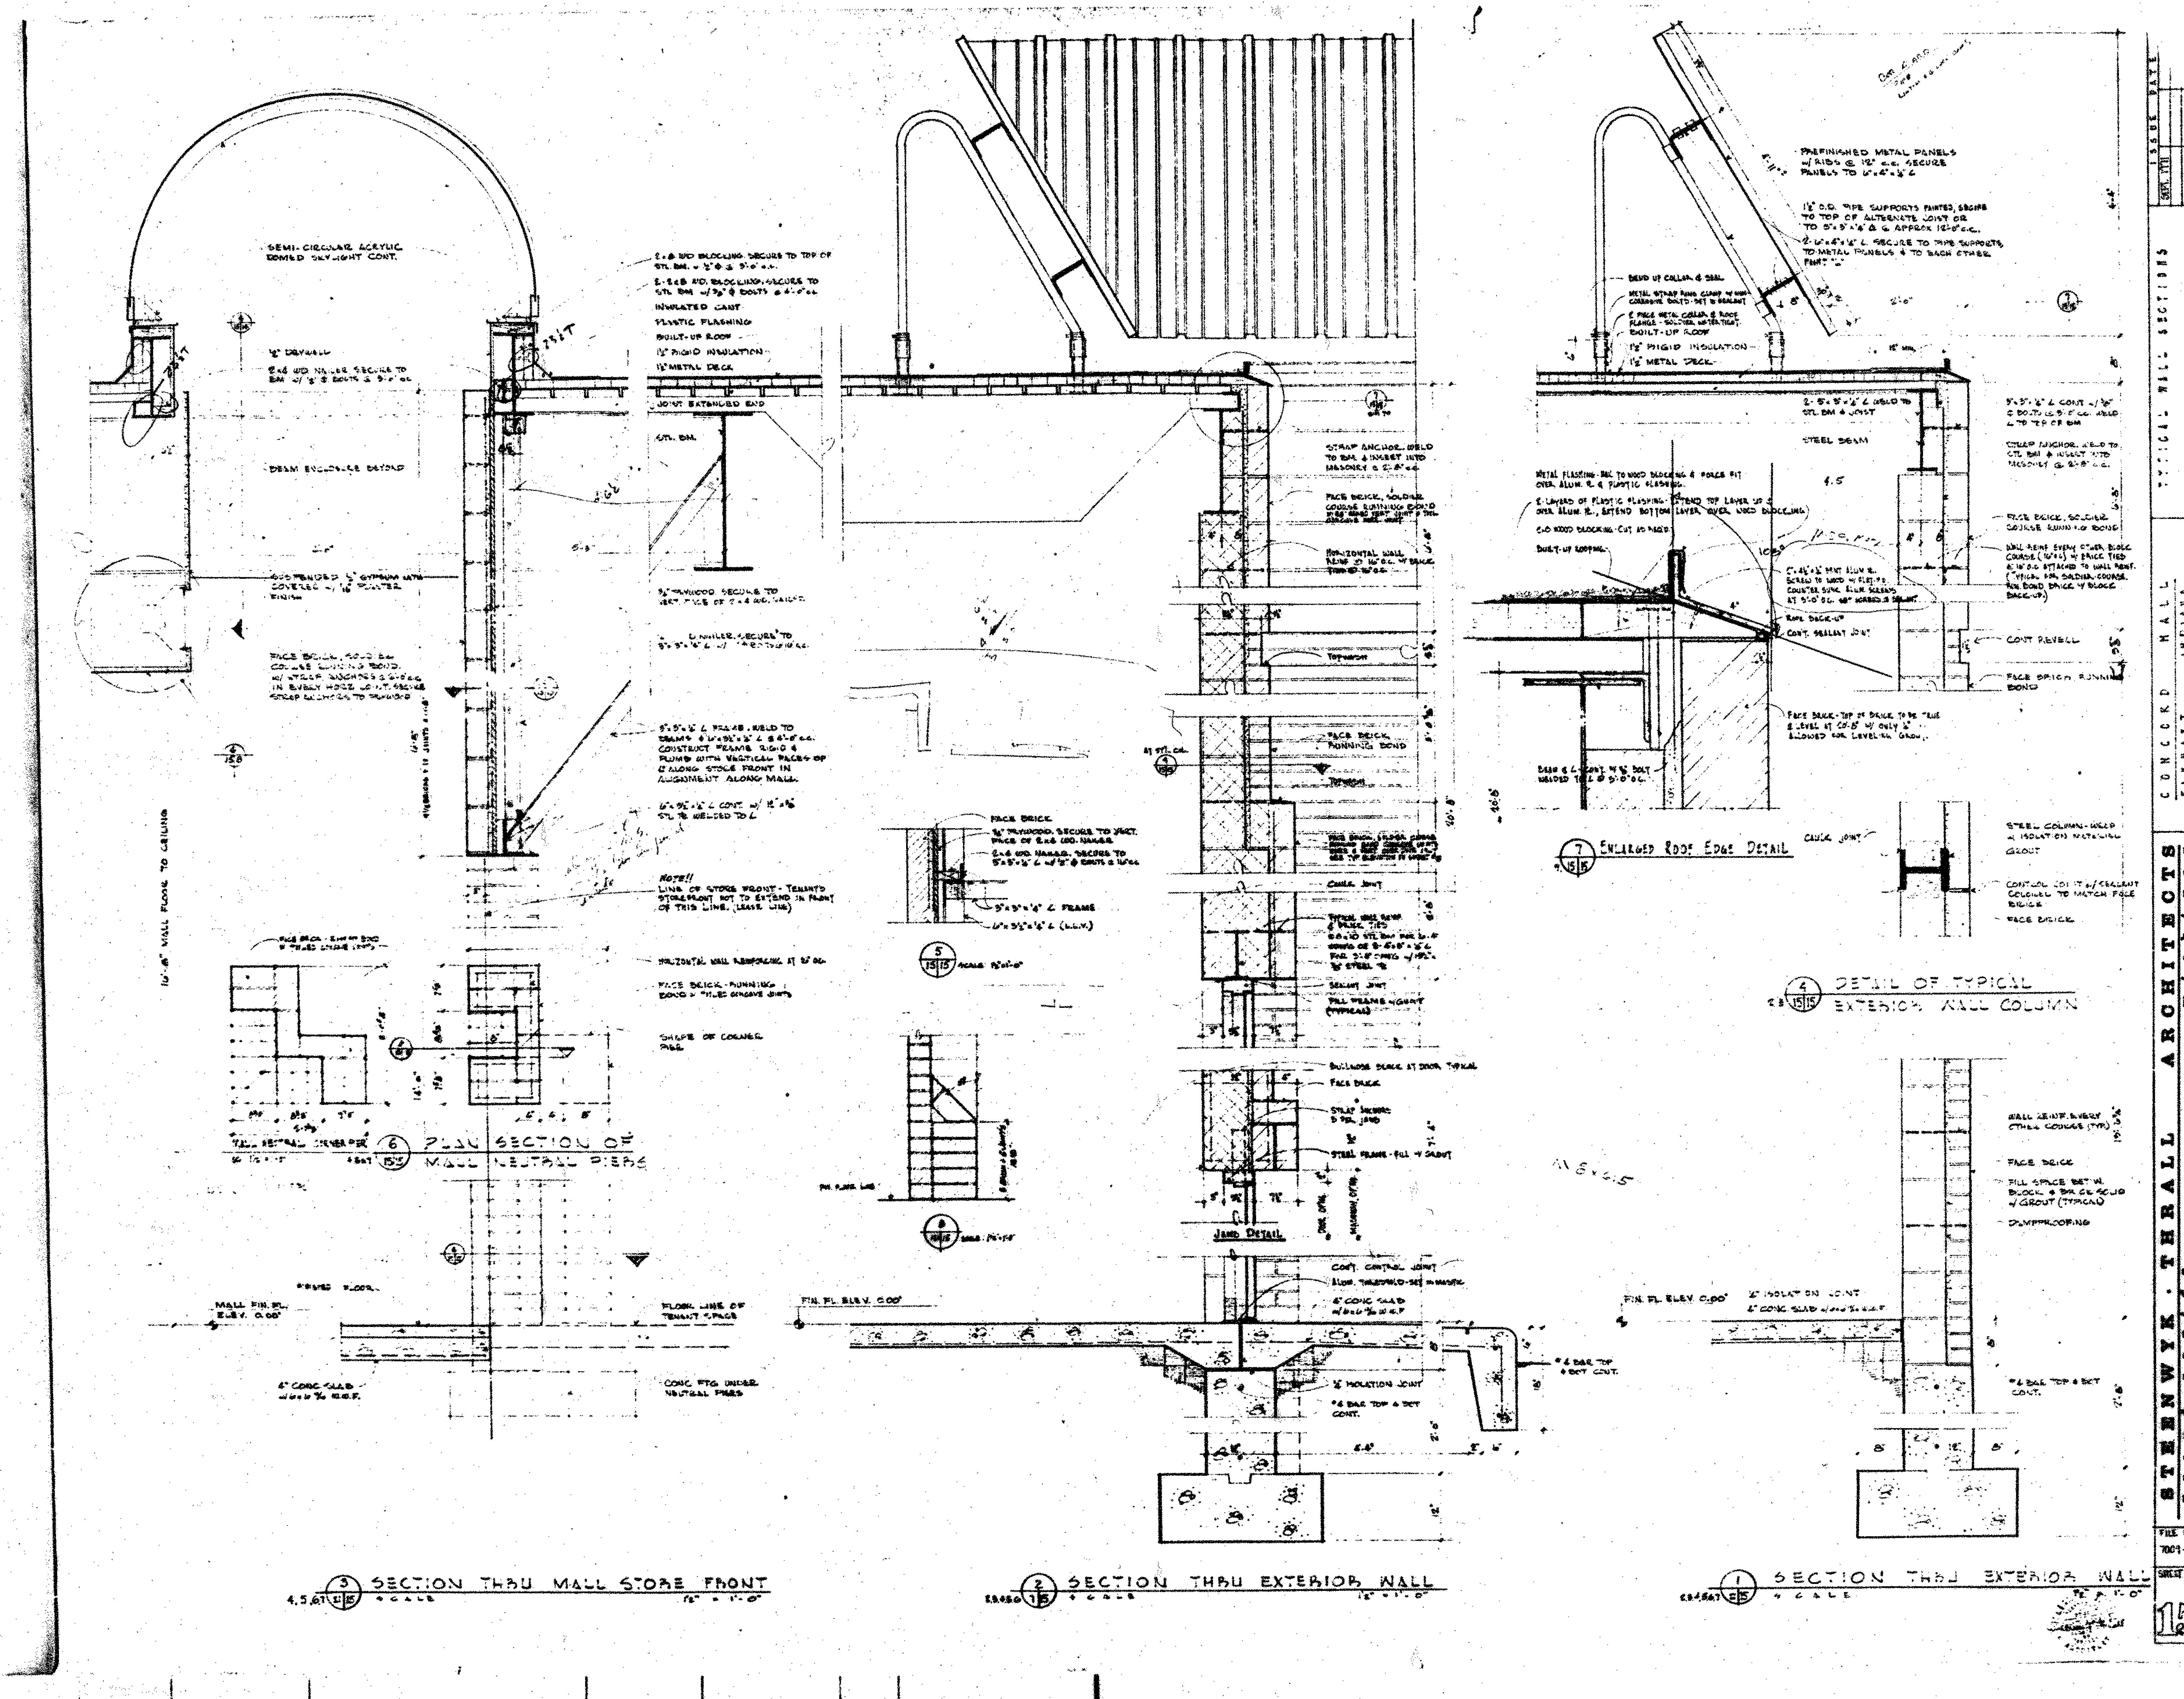
SEMI-CIRCULAR ACRYLIC DOMED SKYLIGHT CONT.
½" DRYWALL
2x6 WD. NAILER SECURE TO BM.
BEAM ENCLOSURE BEYOND
SUSPENDED ½" GYPSUM LATH COVERED w/ 1/16" PLASTER FINISH
FACE BRICK
2x8 WD BLOCKING SECURE TO TOP OF STL. BM.
INSULATED CANT
PLASTIC FLASHING
BUILT-UP ROOF
1½" RIGID INSULATION
1½" METAL DECK
JOIST EXTENDED END
STL. BM.
¾" PLYWOOD SECURE TO VERT. FACE OF 2x4 WD. NAILER
5"x5"x½" ∠ FRAME, WELD TO BEAMS
CONSTRUCT FRAME RIGID & PLUMB WITH VERTICAL FACES OF ℄ ALONG STORE FRONT IN ALIGNMENT ALONG MALL
NOTE!! LINE OF STORE FRONT - TENANTS STOREFRONT NOT TO EXTEND IN FRONT OF THIS LINE. (LEASE LINE)
HORIZONTAL WALL REINFORCING AT 16" OC.
FACE BRICK - RUNNING BOND
SHAPE OF CORNER PIER
6 PLAN SECTION OF MALL NEUTRAL PIERS
FINISHED FLOOR
MALL FIN. FL. ELEV. 0.00'
FLOOR LINE OF TENANT SPACE
4" CONC. SLAB
CONC. FTG. UNDER NEUTRAL PIERS
3 SECTION THRU MALL STORE FRONT
½" = 1'-0"
STRAP ANCHOR, WELD TO BM. & INSERT INTO MASONRY
FACE BRICK, SOLDIER COURSE RUNNING BOND
HORIZONTAL WALL REINF.
FACE BRICK
5"x5"x½" ∠ FRAME
5 SCALE
8 SCALE
FACE BRICK, RUNNING BOND
CAULK JOINT
SEALANT JOINT
FILL FRAME w/ GROUT (TYPICAL)
BULLNOSE BRICK AT DOOR TYPICAL
STEEL FRAME - FILL w/ GROUT
JAMB DETAIL
CONT. CONTROL JOINT
ALUM. THRESHOLD - SET IN MASTIC
4" CONC. SLAB
½" ISOLATION JOINT
#4 BAR TOP & BOT. CONT.
FIN. FL. ELEV. 0.00'
2 SECTION THRU EXTERIOR WALL
½" = 1'-0"
PREFINISHED METAL PANELS w/ RIBS @ 12" o.c. SECURE PANELS TO 4"x4"x¼" ∠
1½" O.D. PIPE SUPPORTS PAINTED, SECURE TO TOP OF ALTERNATE JOIST OR TO 5"x5"x½" ∠ @ APPROX 12'-0" c.c.
BEND UP COLLAR & SEAL
BUILT-UP ROOF
1½" RIGID INSULATION
1½" METAL DECK
STEEL BEAM
CONT. REVEAL
FACE BRICK RUNNING BOND
7 ENLARGED ROOF EDGE DETAIL
CAULK JOINT
STEEL COLUMN - WELD w/ ISOLATION MATERIAL
GROUT
FACE BRICK
4 DETAIL OF TYPICAL EXTERIOR WALL COLUMN
FACE BRICK
FILL SPACE BET. W. BLOCK & BRICK SOLID w/ GROUT (TYPICAL)
DAMPPROOFING
FIN. FL. ELEV. 0.00'
½" ISOLATION JOINT
4" CONC. SLAB
#4 BAR TOP & BOT. CONT.
1 SECTION THRU EXTERIOR WALL
½" = 1'-0"
ISSUE DATE
TYPICAL WALL SECTIONS
CONCORD MALL
ELKHART INDIANA
STEENWYK - THRALL ARCHITECTS
grand rapids, michigan
FILE NO. 7009-1
SHEET NO. 15