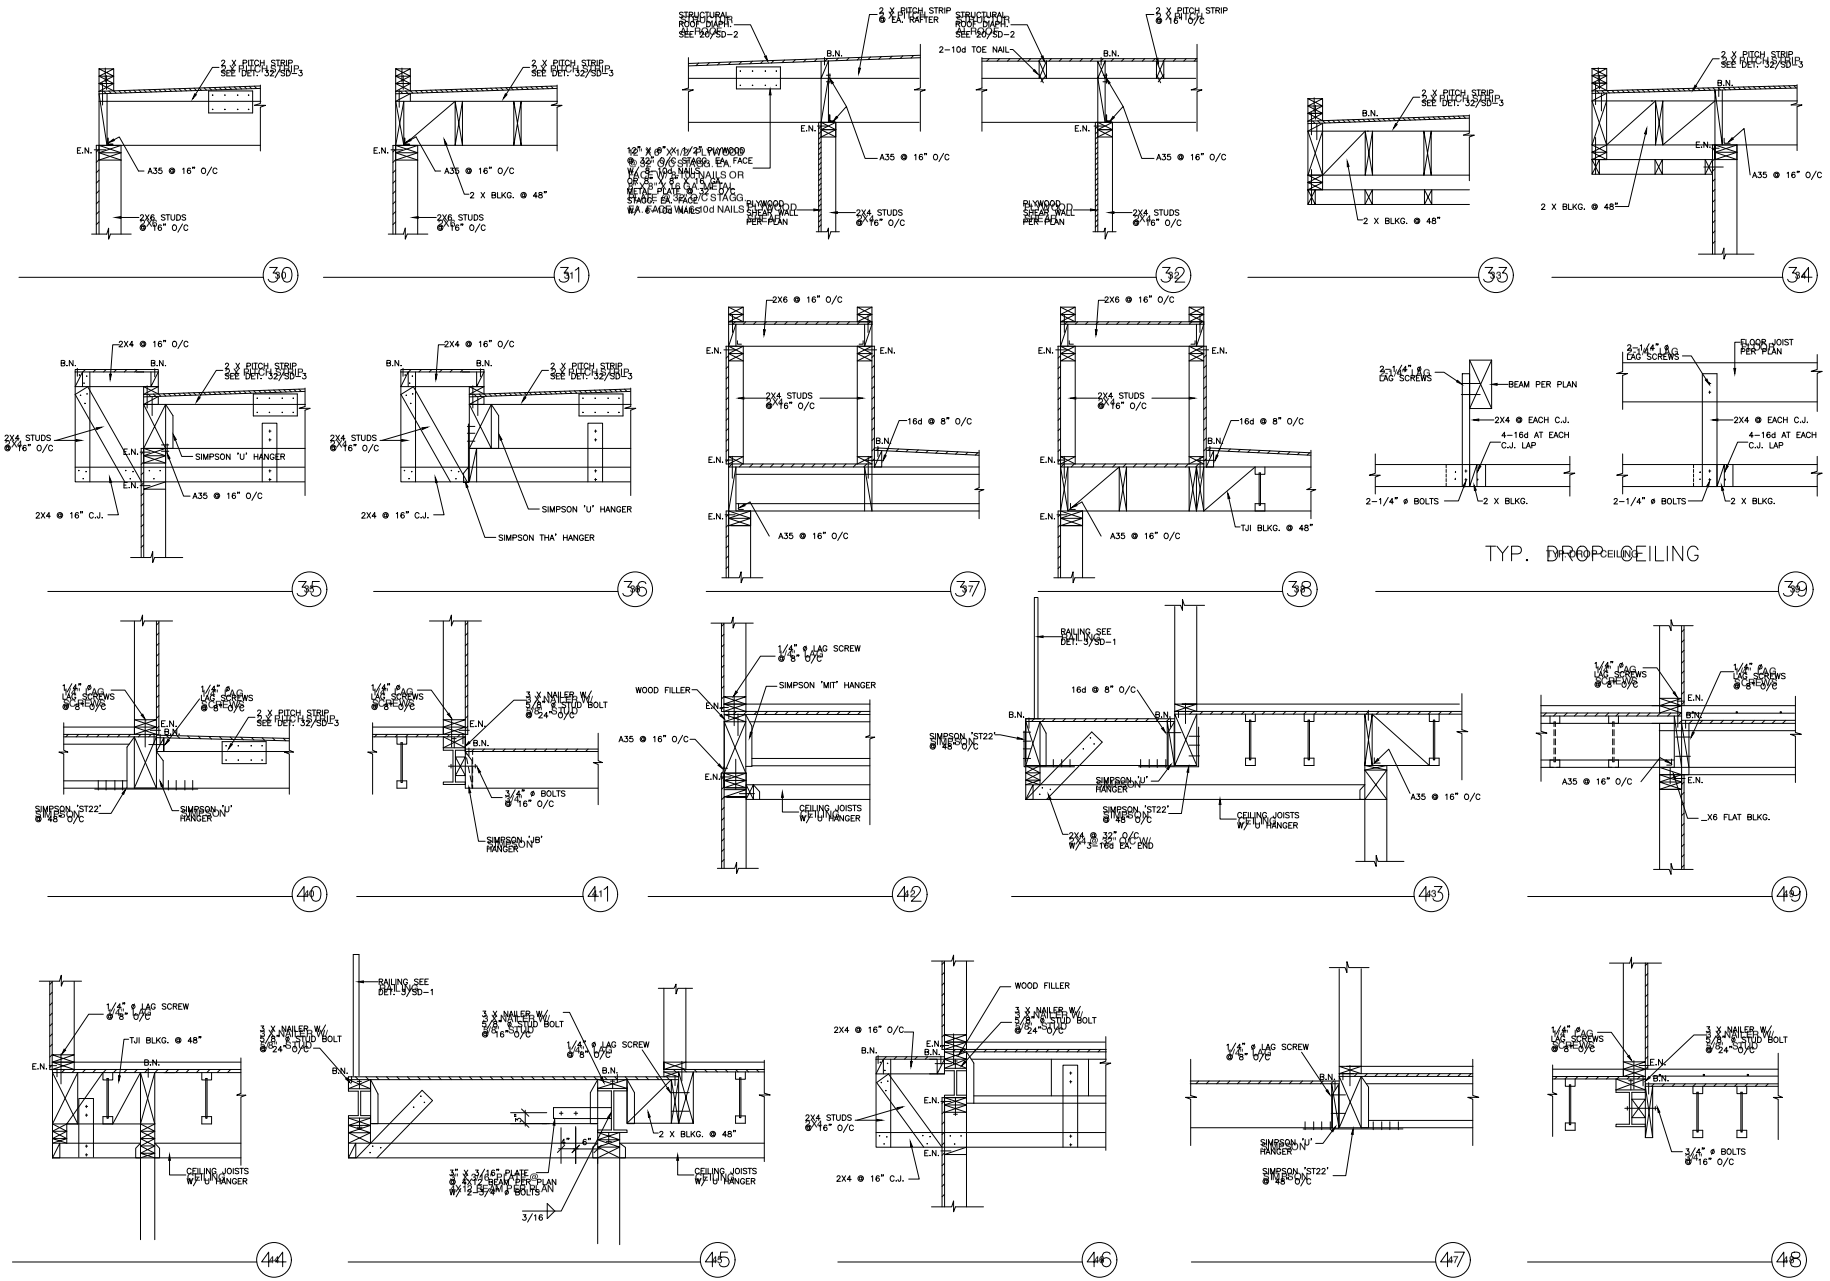


| REVISION | BY |
|---|---|
| 8-5-2016 | |

SINGLE FAMILY RESIDENCE
693 N. CRESCENT DR.
LOS ANGELES, CA


BERKOZ & ASSOCIATES, INC.
CONSULTING STRUCTURAL ENGINEERS
5530E CORBIN AVENUE, SUITE 355
TARZANA, CA 91356
(818) 668-8589 @ FAX (818) 668-8596


REGISTERED PROFESSIONAL ENGINEER
STRUCTURAL
Exp. 12-31-16
STATE OF CALIFORNIA

DATE 6-15-2016

JOB #

STRUCTURAL

SD-3